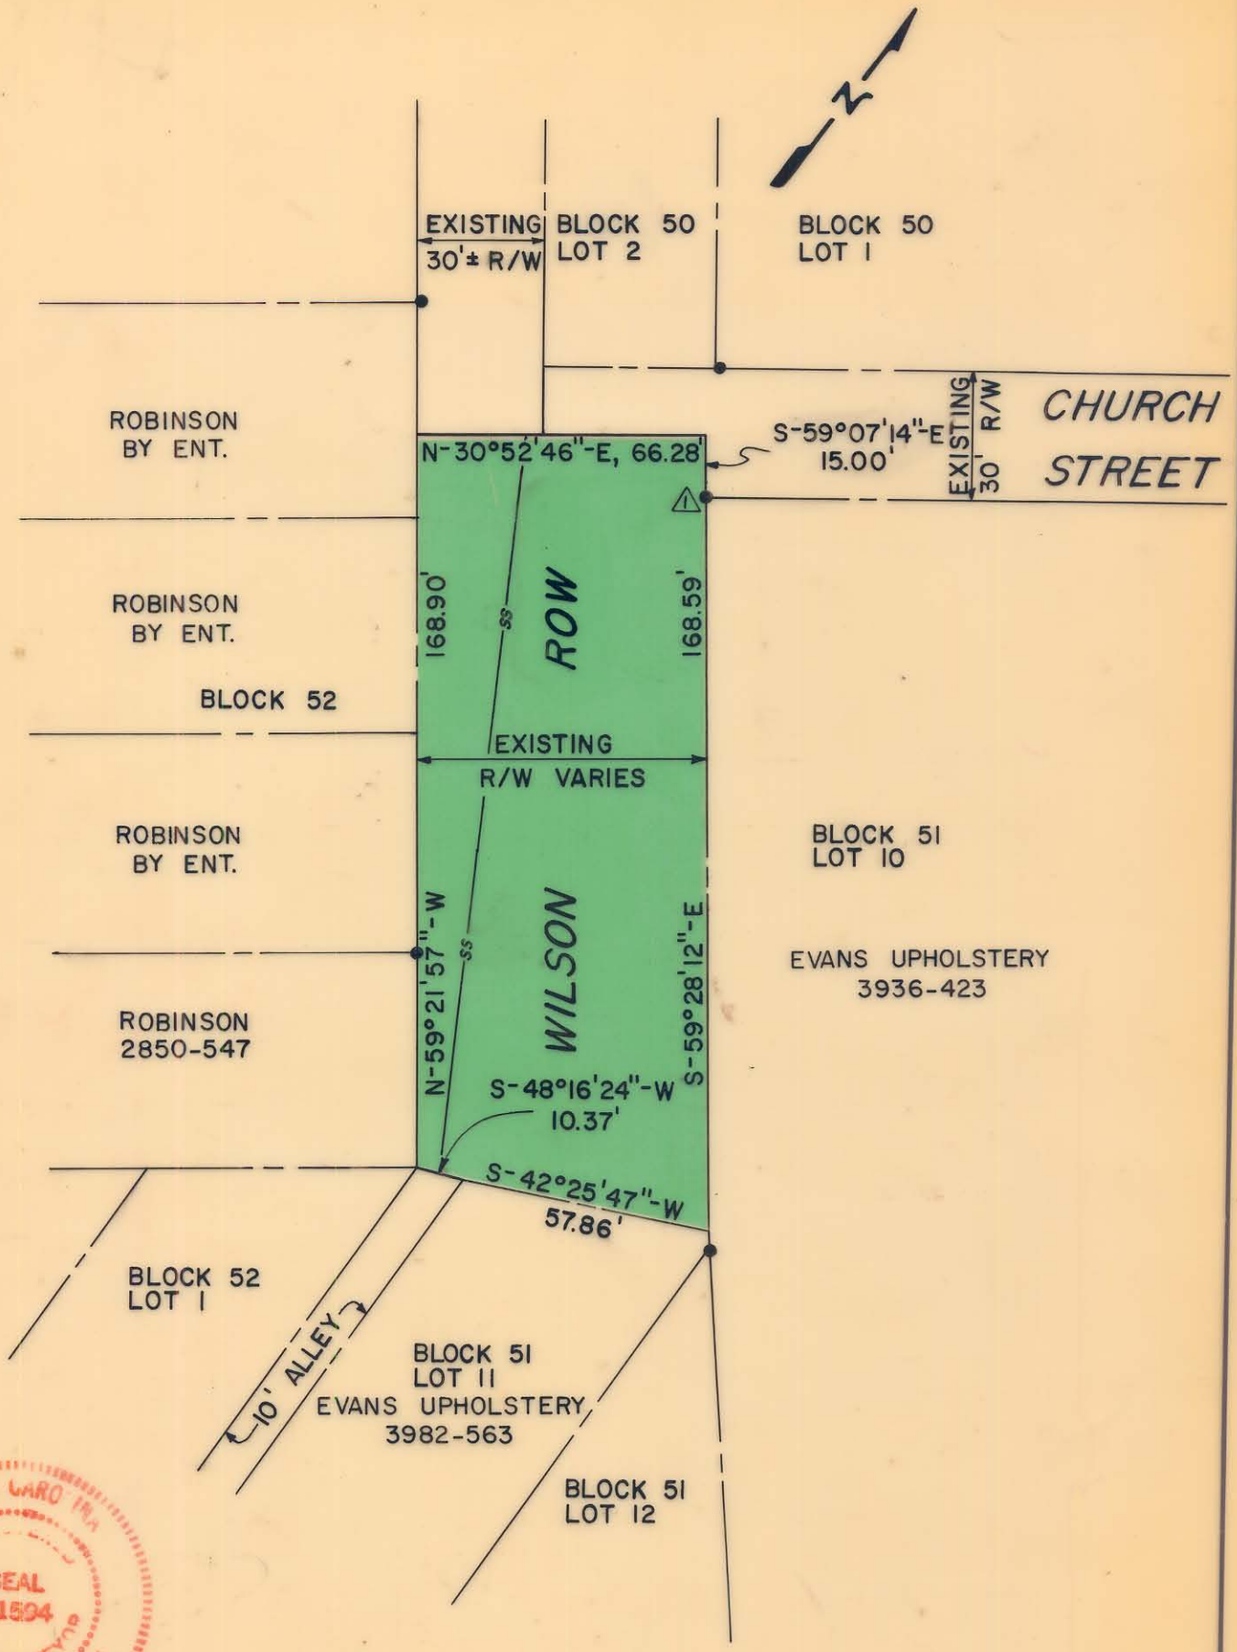

NORTH CAROLINA
SEAL
L-1594
LAND SURVEYOR
FRANK H. GIESEN

NOTE: STREET R/W TO BE RETAINED AS A PERM. DETENTION AND UTILITY EASM'T.

Frank H. Giesen L 1594
N.C. Registered Surveyor Reg. No.

NOTE: Iron pins shown ● were located by actual survey. ⚠ denotes iron pins that are actual property corners.

This plat was prepared for the purpose of obtaining right-of-way only and is not intended to be boundary survey of the property shown.

Bearings are based on **Jefferson Street Project**

TOTAL AREA: 11,724.52 SQ. FT. = 0.269 ACRES

CITY OF CHARLOTTE
NORTH CAROLINA
COMMUNITY DEVELOPMENT DEPARTMENT

REVISIONS 4-14-80 easm't 4-30-80 title	R-O-W TO BE ABANDONED A PORTION OF WILSON ROW	JOB NO. 75175 FILE NO.
DRAWN BY: C.T.A. CHECKED BY: SAG for CITY ENGINEER	W. MOREHEAD NEIGHBORHOOD STRATEGY AREA CHARLOTTE, N. C. DATE NOV., 1978 SCALE 1"=40'	SHEET 5 OF 8

119-08 B-31