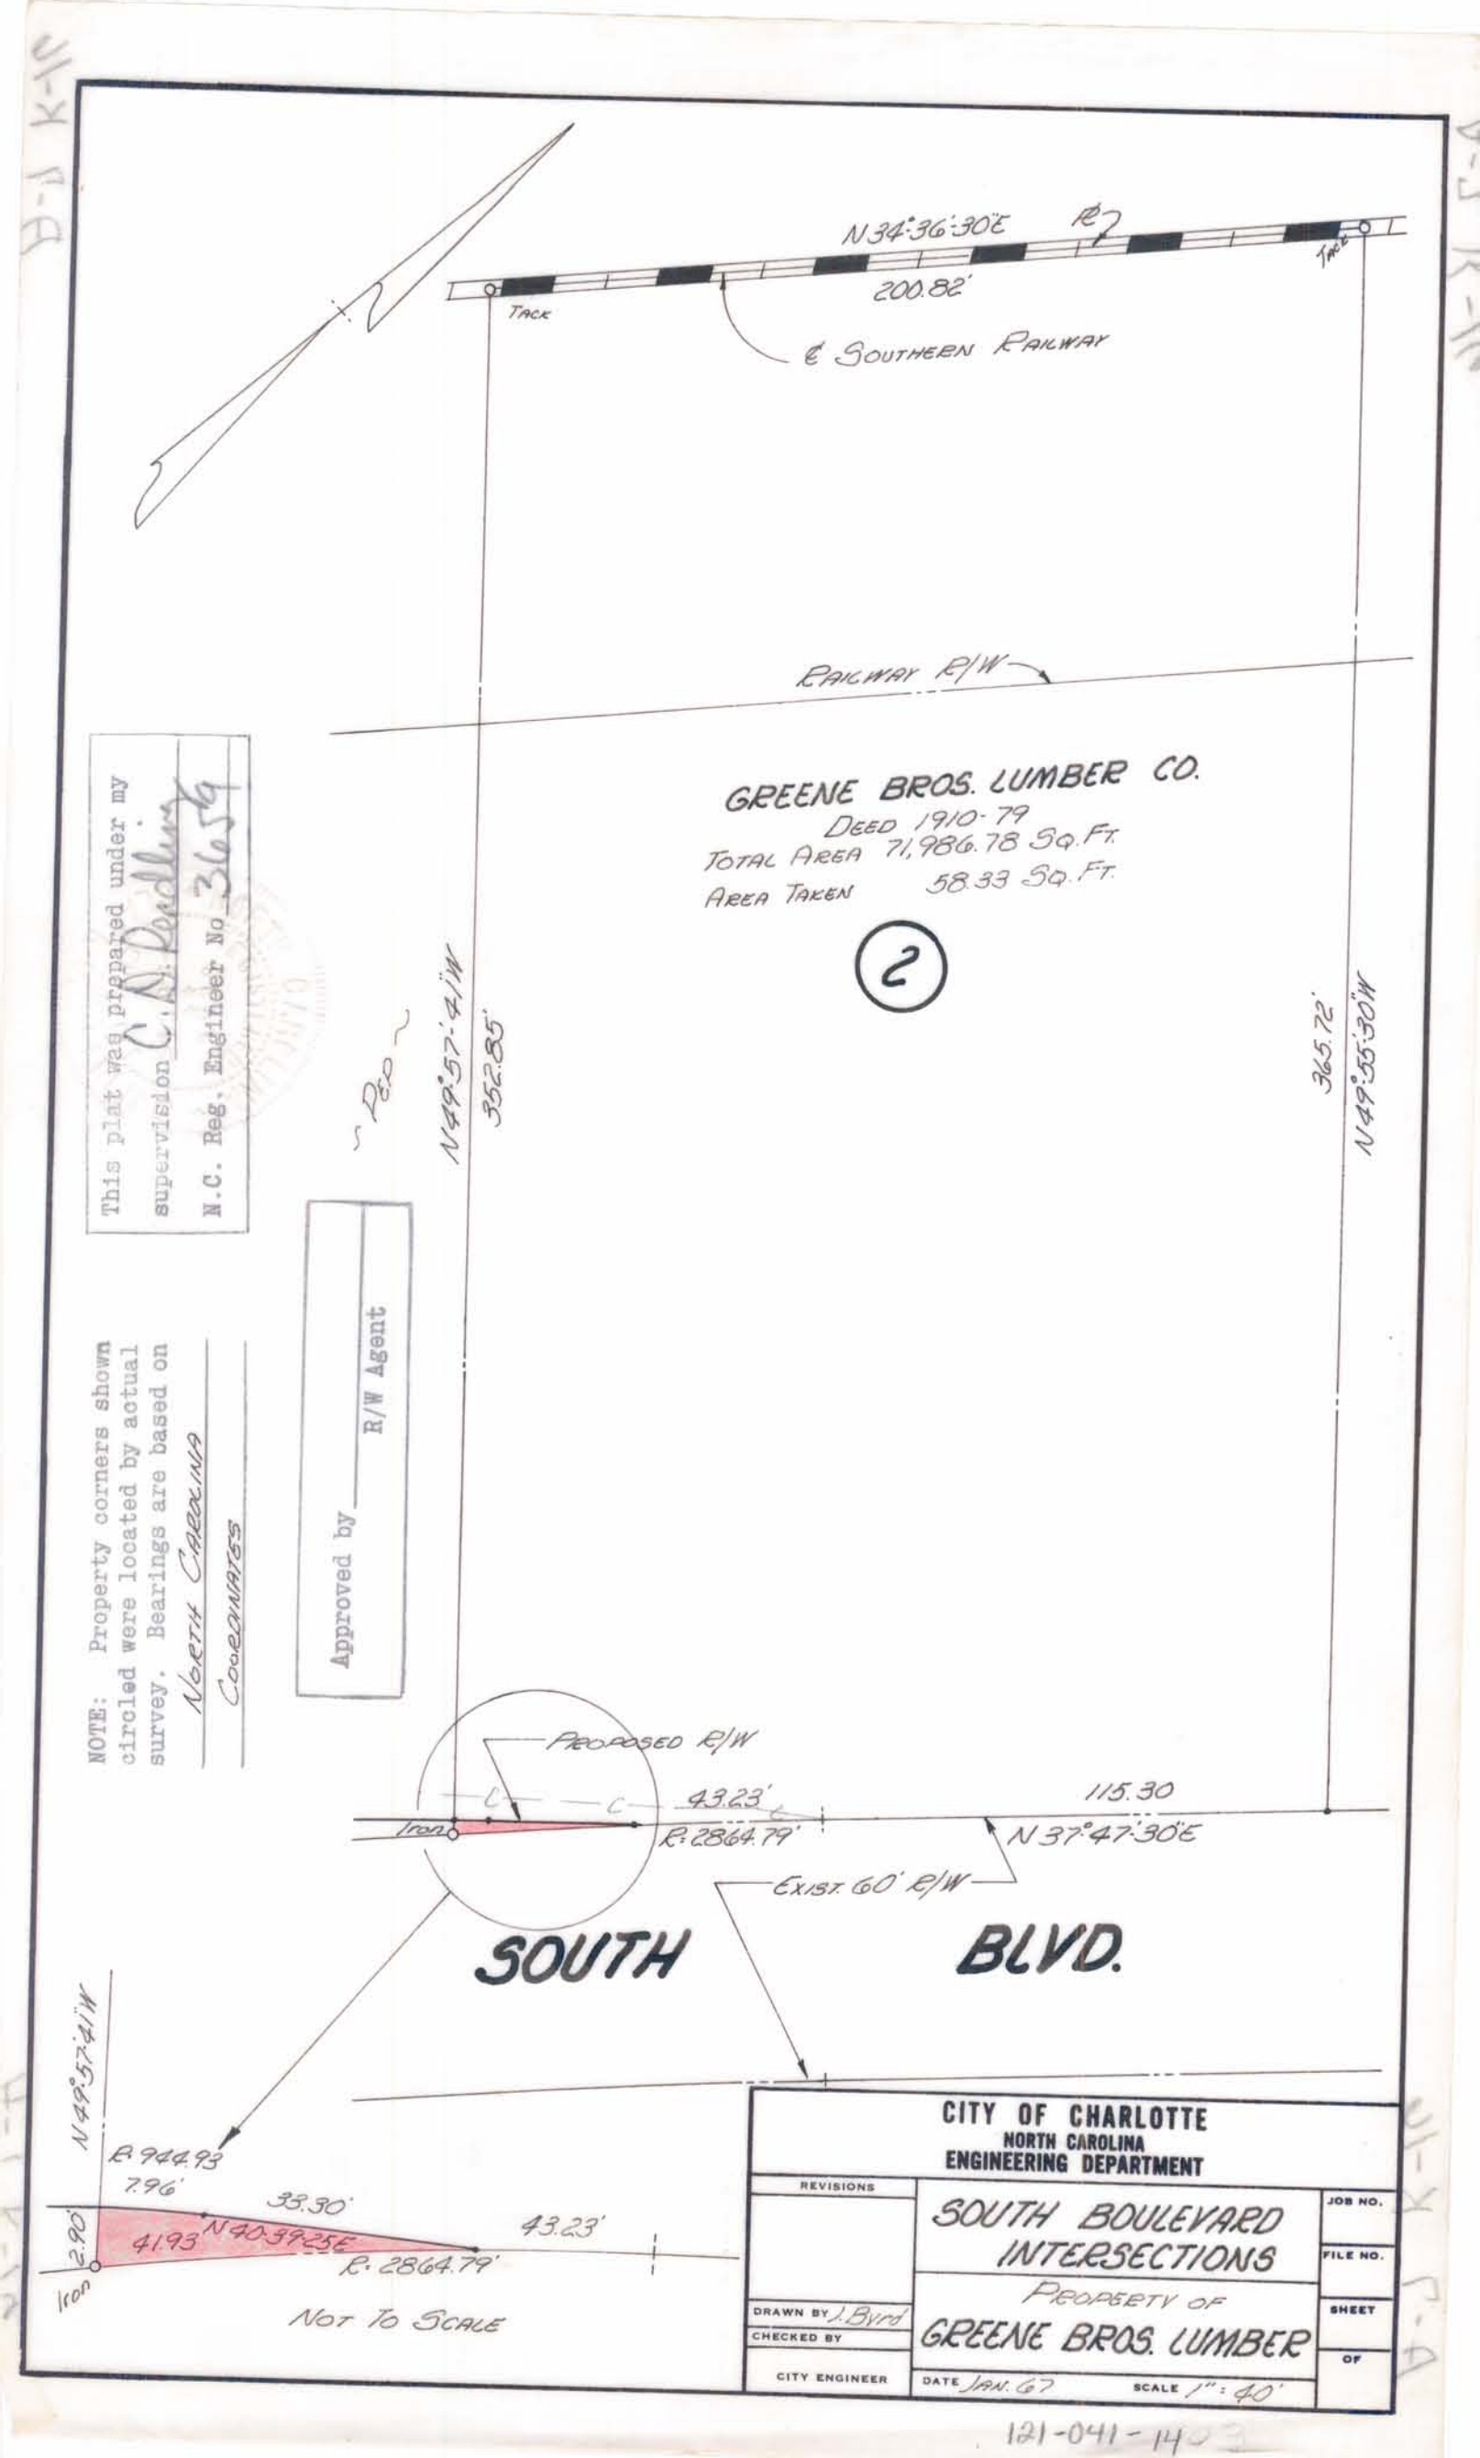
N 34°36'30"E
R/W
200.82'
TACK
℄ SOUTHERN RAILWAY
TACK
RAILWAY R/W
GREENE BROS. LUMBER CO.
DEED 1910-79
TOTAL AREA 71,986.78 SQ. FT.
AREA TAKEN 58.33 SQ. FT.
2
N 49°57'41"W
352.85'
365.72'
N 49°55'30"W
This plat was prepared under my supervision C. D. Baldwin
N.C. Reg. Engineer No. 3654
Approved by R/W Agent
NOTE: Property corners shown circled were located by actual survey. Bearings are based on NORTH CAROLINA COORDINATES
PROPOSED R/W
43.23'
115.30
IRON
R: 2864.79'
N 37°47'30"E
EXIST. 60' R/W
SOUTH BLVD.
N 49°57'41"W
R 944.93
7.96'
33.30'
43.23'
2.90'
41.93
N 40°39'25"E
R: 2864.79'
IRON
NOT TO SCALE
CITY OF CHARLOTTE
NORTH CAROLINA
ENGINEERING DEPARTMENT
REVISIONS
SOUTH BOULEVARD INTERSECTIONS
PROPERTY OF
GREENE BROS. LUMBER
JOB NO.
FILE NO.
SHEET
OF
DRAWN BY J. Byrd
CHECKED BY
CITY ENGINEER
DATE JAN. 67
SCALE 1" = 40'

121-041-1403