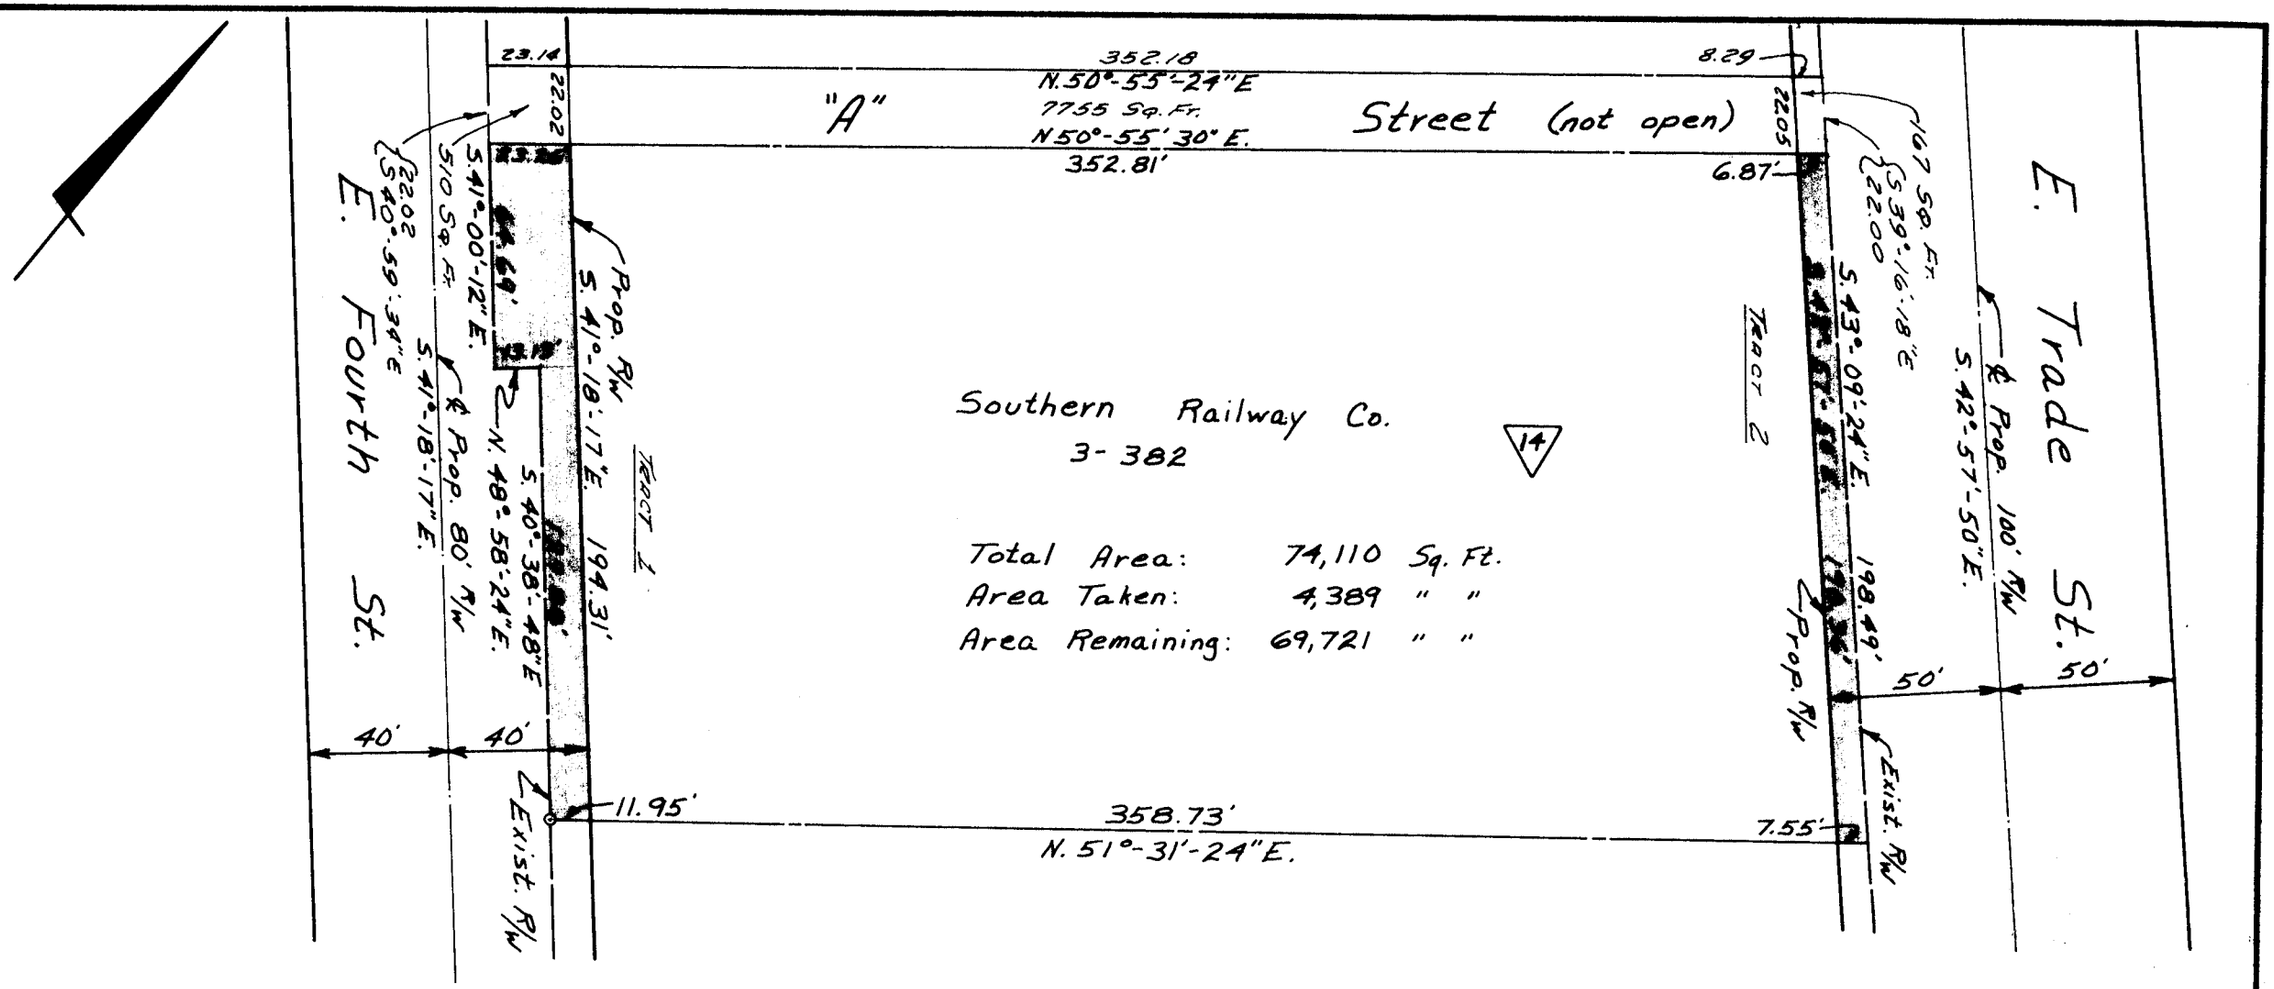

NOTE: Property corners shown circled were located by actual survey. Bearings are based on Downtown Streets R/W Maps By Ralph Whitehead.

Approved by _____
R/W Agent

This plat was prepared under my supervision C D Readling
N.C. Reg. Engineer No 3659

CITY OF CHARLOTTE
NORTH CAROLINA
ENGINEERING DEPARTMENT

REVISIONS		JOB NO.
1. Added "A" St. Description. 9-17-70 J.F.T.	Downtown Street Improvements	5/3-67 430
		FILE NO.
	Property Of Southern Railway Co.	SHEET 1 OF 9
DRAWN BY J.B.C.		
CHECKED BY J.F.T.		
CITY ENGINEER CDR	DATE March, 1970 SCALE 1"=50'	

by

125-011

FILE 125-011-14