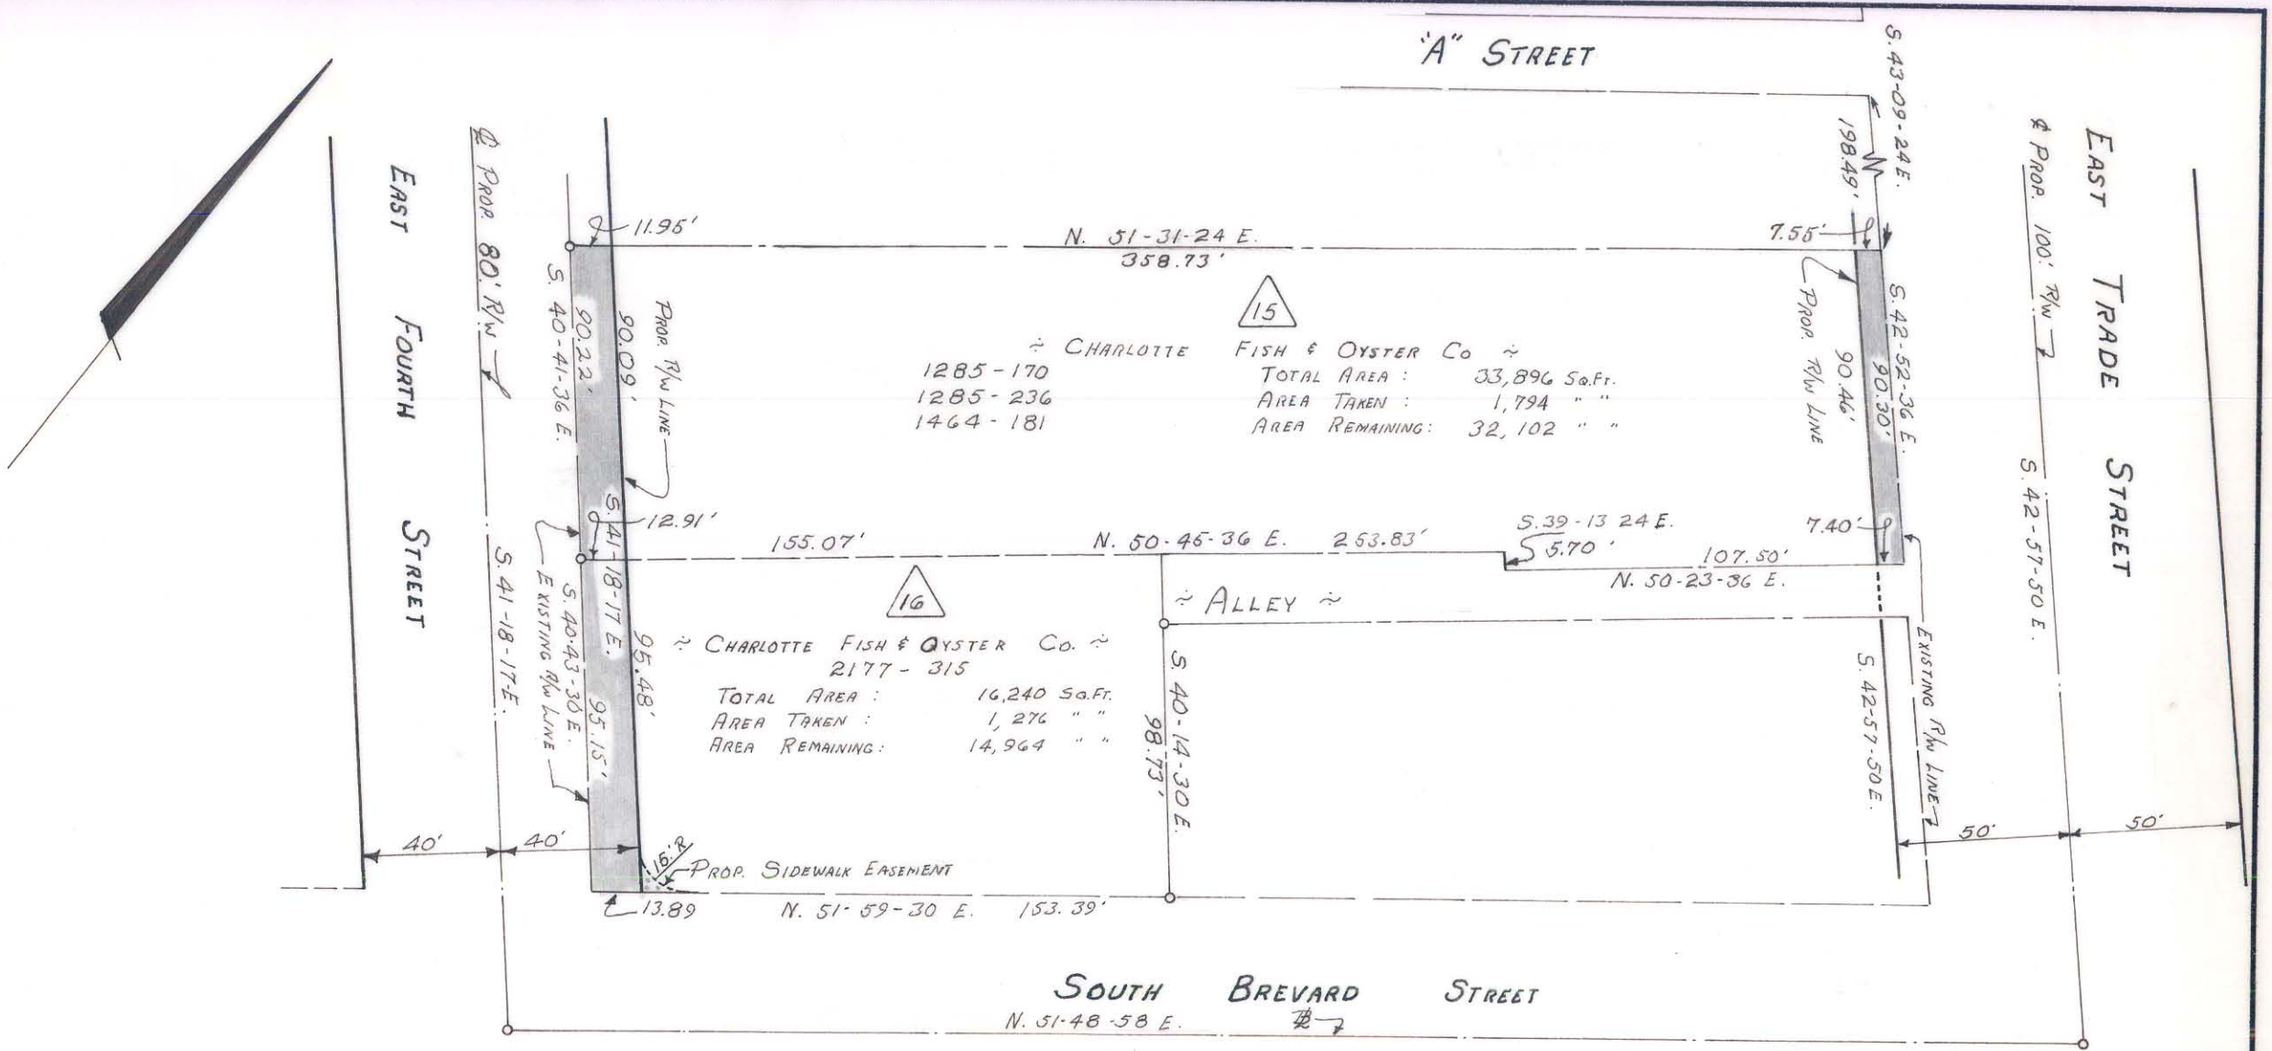

NOTE: Property corners shown circled were located by actual survey. Bearings are based on Downtown Streets R/W Maps By Ralph Whitehead

Approved by _____
R/W Agent

This plat was prepared under my supervision C.D. Reading
N.C. Reg. Engineer No 3654

by CDR

CITY OF CHARLOTTE
NORTH CAROLINA
ENGINEERING DEPARTMENT

REVISIONS	DOWNTOWN STREET IMPROVEMENTS	JOB NO. 513-67 430
		FILE NO.
DRAWN BY G.R.H.	PROPERTY OF CHARLOTTE FISH & OYSTER CO.	SHEET 2
CHECKED BY J.T.T.		OF 9
CITY ENGINEER	DATE MAR. 1970 SCALE 1"=50'	

125-01

125-011-14