A-7-K-30

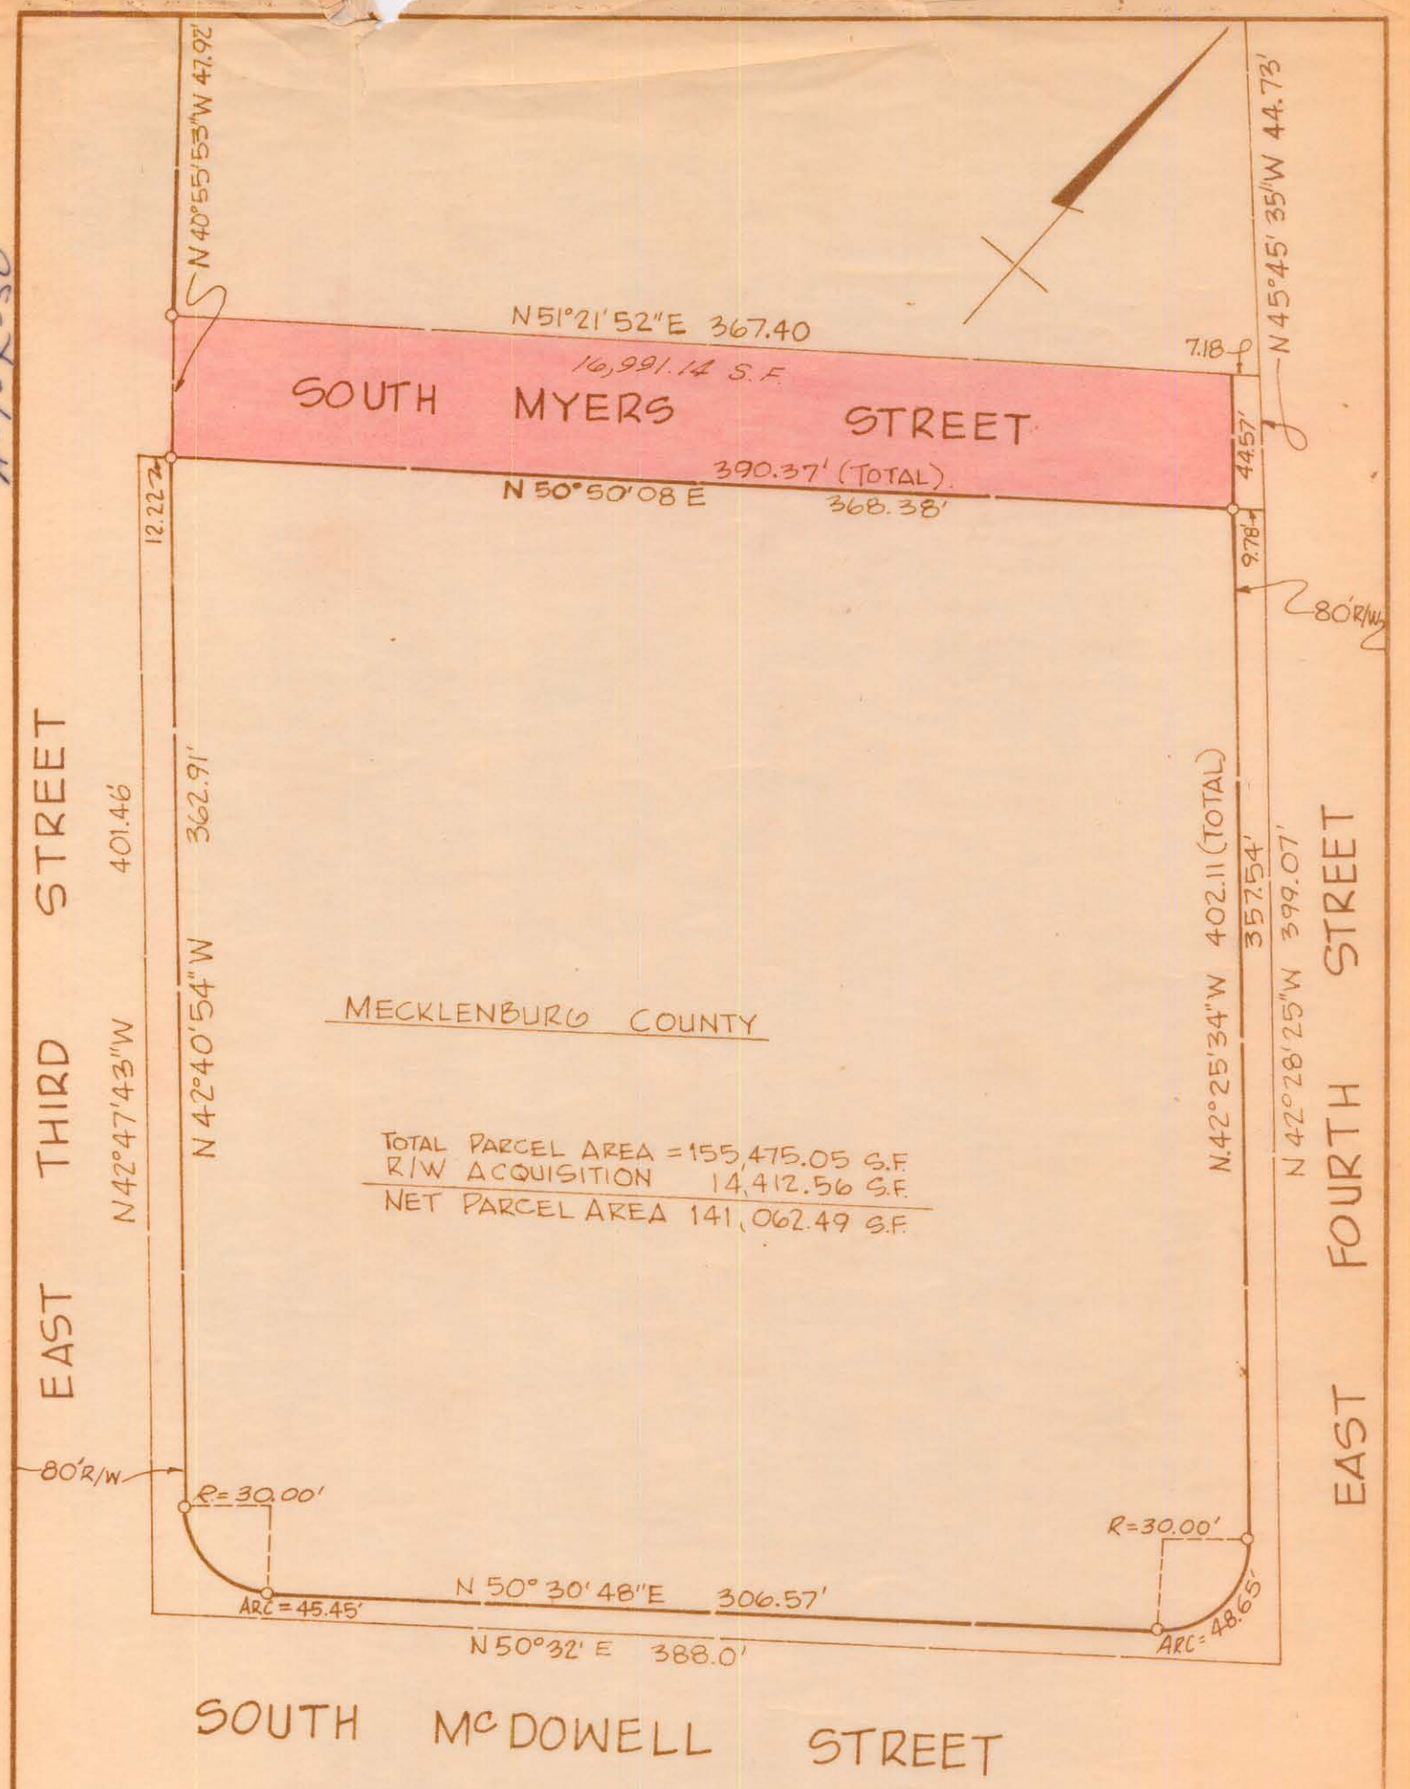

NOTES.- THIS MAP WAS PREPARED FROM A BOUNDARY SURVEY FOR URBAN REDEVELOPMENT SECTION 2 BY SPRATT & SEAVERS, INC. DATED DEC. 11, 1967.

Approved by _____
R/W Agent

This plat was prepared under my supervision.
C. D. Readling
N.C. Reg. Engineer No. 3659

CITY OF CHARLOTTE
NORTH CAROLINA
ENGINEERING DEPARTMENT

REVISIONS	URBAN RENEWAL SECTION NO. 2	JOB NO.
		FILE NO.
DRAWN BY AVM	PROPERTY OF MECKLENBURG COUNTY	SHEET 3
CHECKED BY J.T.T.		OF 3
CITY ENGINEER -	DATE AUG. 1968 SCALE 1"=60'-0"	

125-032-01