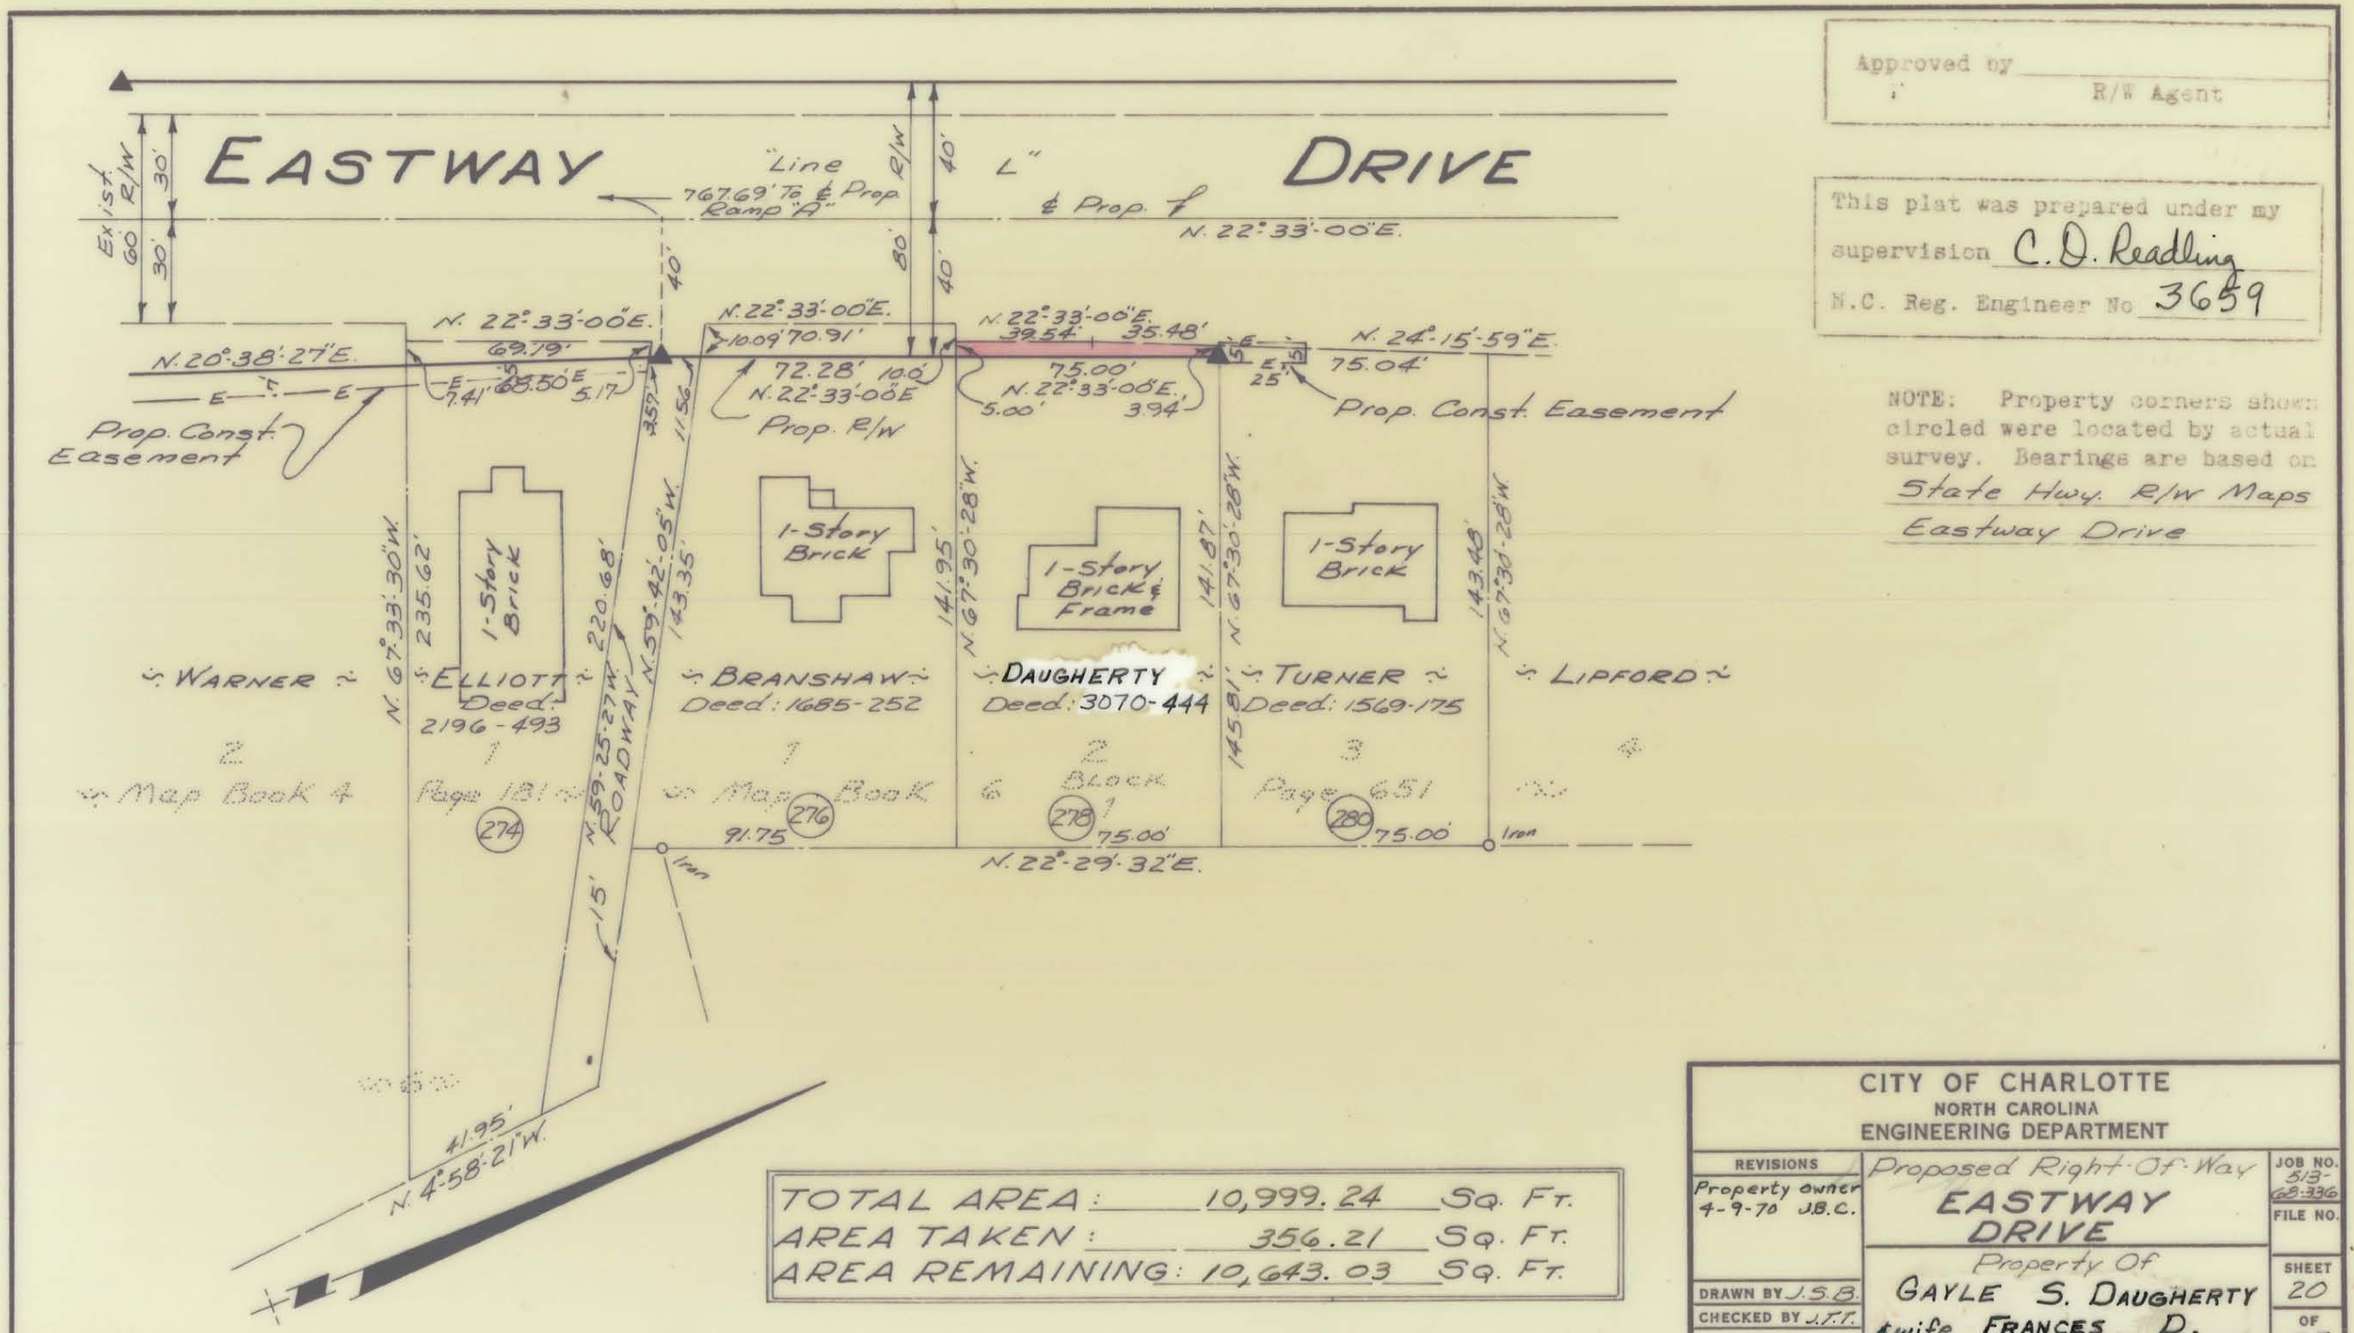

Approved by _____
R/W Agent

This plat was prepared under my supervision C. D. Readling
N.C. Reg. Engineer No 3659

NOTE: Property corners shown circled were located by actual survey. Bearings are based on State Hwy. R/W Maps Eastway Drive

TOTAL AREA:	10,999.24 Sq. Ft.
AREA TAKEN:	356.21 Sq. Ft.
AREA REMAINING:	10,643.03 Sq. Ft.

CITY OF CHARLOTTE
NORTH CAROLINA
ENGINEERING DEPARTMENT

REVISIONS: Property owner 4-9-70 J.B.C.

Proposed Right-Of-Way
EASTWAY DRIVE
Property Of
GAYLE S. DAUGHERTY & wife FRANCES D.

DRAWN BY J.S.B.
CHECKED BY J.T.T.
CITY ENGINEER
DATE May 1, 1969 SCALE 1" = 50'

JOB NO. 513-68-336
FILE NO.
SHEET 20 OF 55

131-083-2