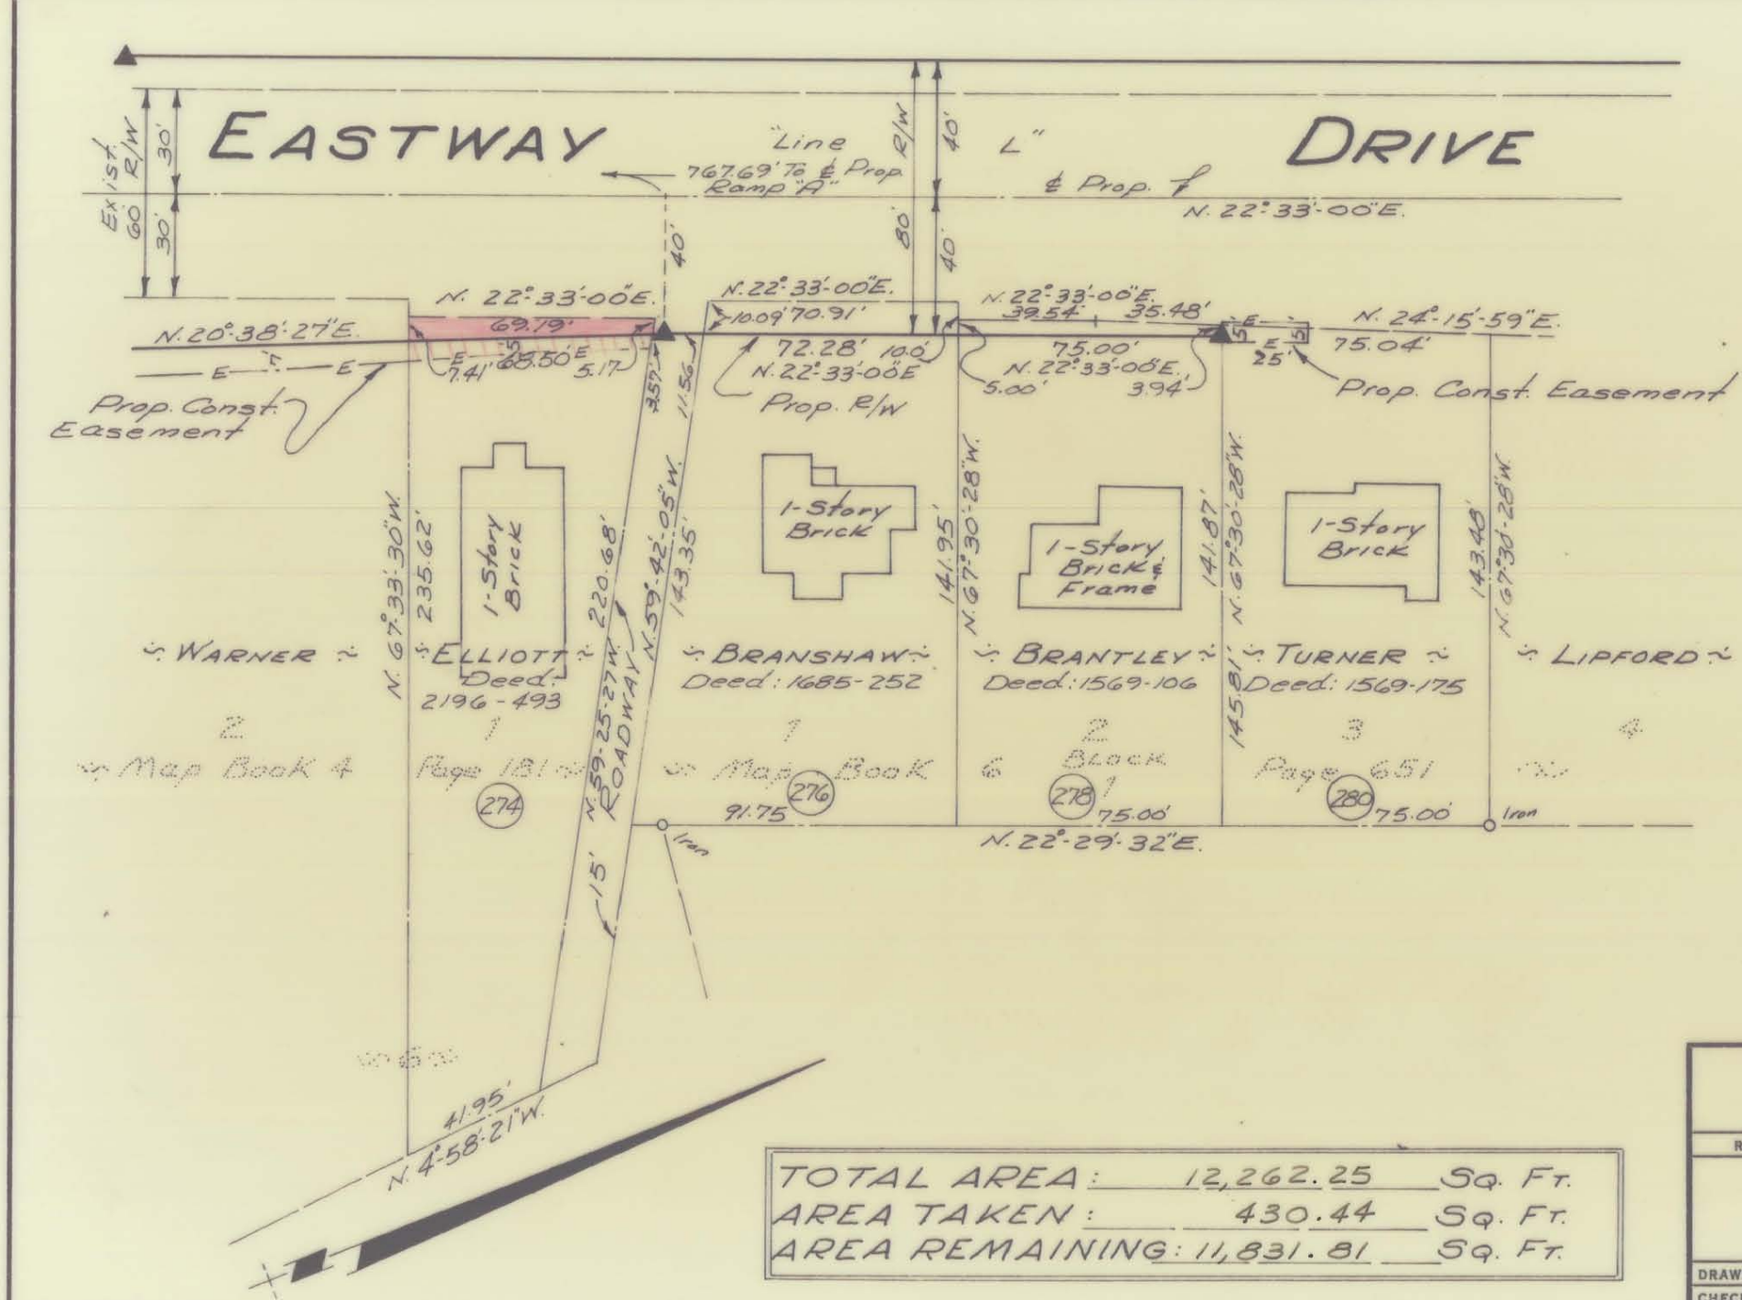

TOTAL AREA:	12,262.25 Sq. Ft.
AREA TAKEN:	430.44 Sq. Ft.
AREA REMAINING:	11,831.81 Sq. Ft.

Approved by _____
R/W Agent

This plat was prepared under my supervision C. D. Readling
N.C. Reg. Engineer No 3659

NOTE: Property corners shown circled were located by actual survey. Bearings are based on State Hwy. R/W Maps Eastway Drive

CITY OF CHARLOTTE
NORTH CAROLINA
ENGINEERING DEPARTMENT

REVISIONS	Proposed Right-Of-Way EASTWAY DRIVE	JOB NO. 513-68:336 FILE NO.
DRAWN BY J.S.B.	Property Of DAVID E. ELLIOTT & wife DORIS J.	SHEET 18
CHECKED BY J.T.T.		OF 55
CITY ENGINEER	DATE May 1, 1969 SCALE 1" = 50'	

131-083-35