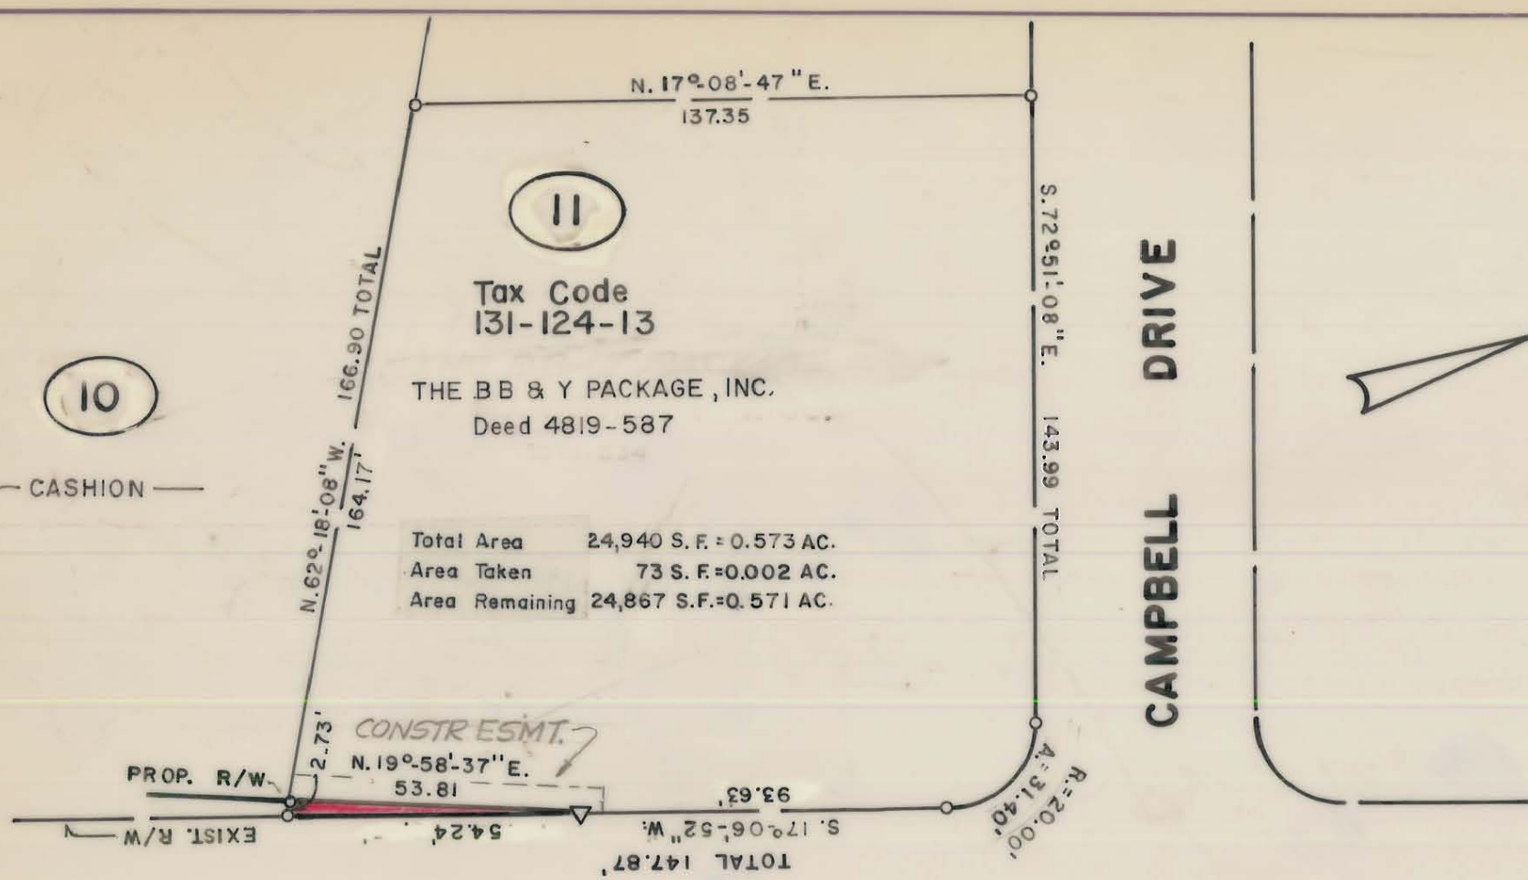

This map was prepared for the purpose of right of way or easement acquisition only, and is not intended to be a boundary survey of the property shown.

This plat was prepared under my supervision Stephen A Gilbert

N. C. Reg. Surveyor No. L-1785

NORTH CAROLINA REGISTERED SEAL L-1785 LAND SURVEYOR STEPHEN A. GILBERT

CITY OF CHARLOTTE
NORTH CAROLINA
DEPARTMENT OF PUBLIC WORKS
ENGINEERING DIVISION

REVISIONS	PROPOSED R.O.W.	JOB NO.
OWNERSHIP 9/17/85	SHARON AMITY ROAD WIDENING	FILE NO.
	PROPERTY OF	SHEET
DRAWN BY M S	THE B B & Y PACKAGE, INC.	11
CHECKED BY DEA		OF
CITY ENGINEER	DATE: February 28, 85 SCALE: 1" = 40'	11

131-124-13