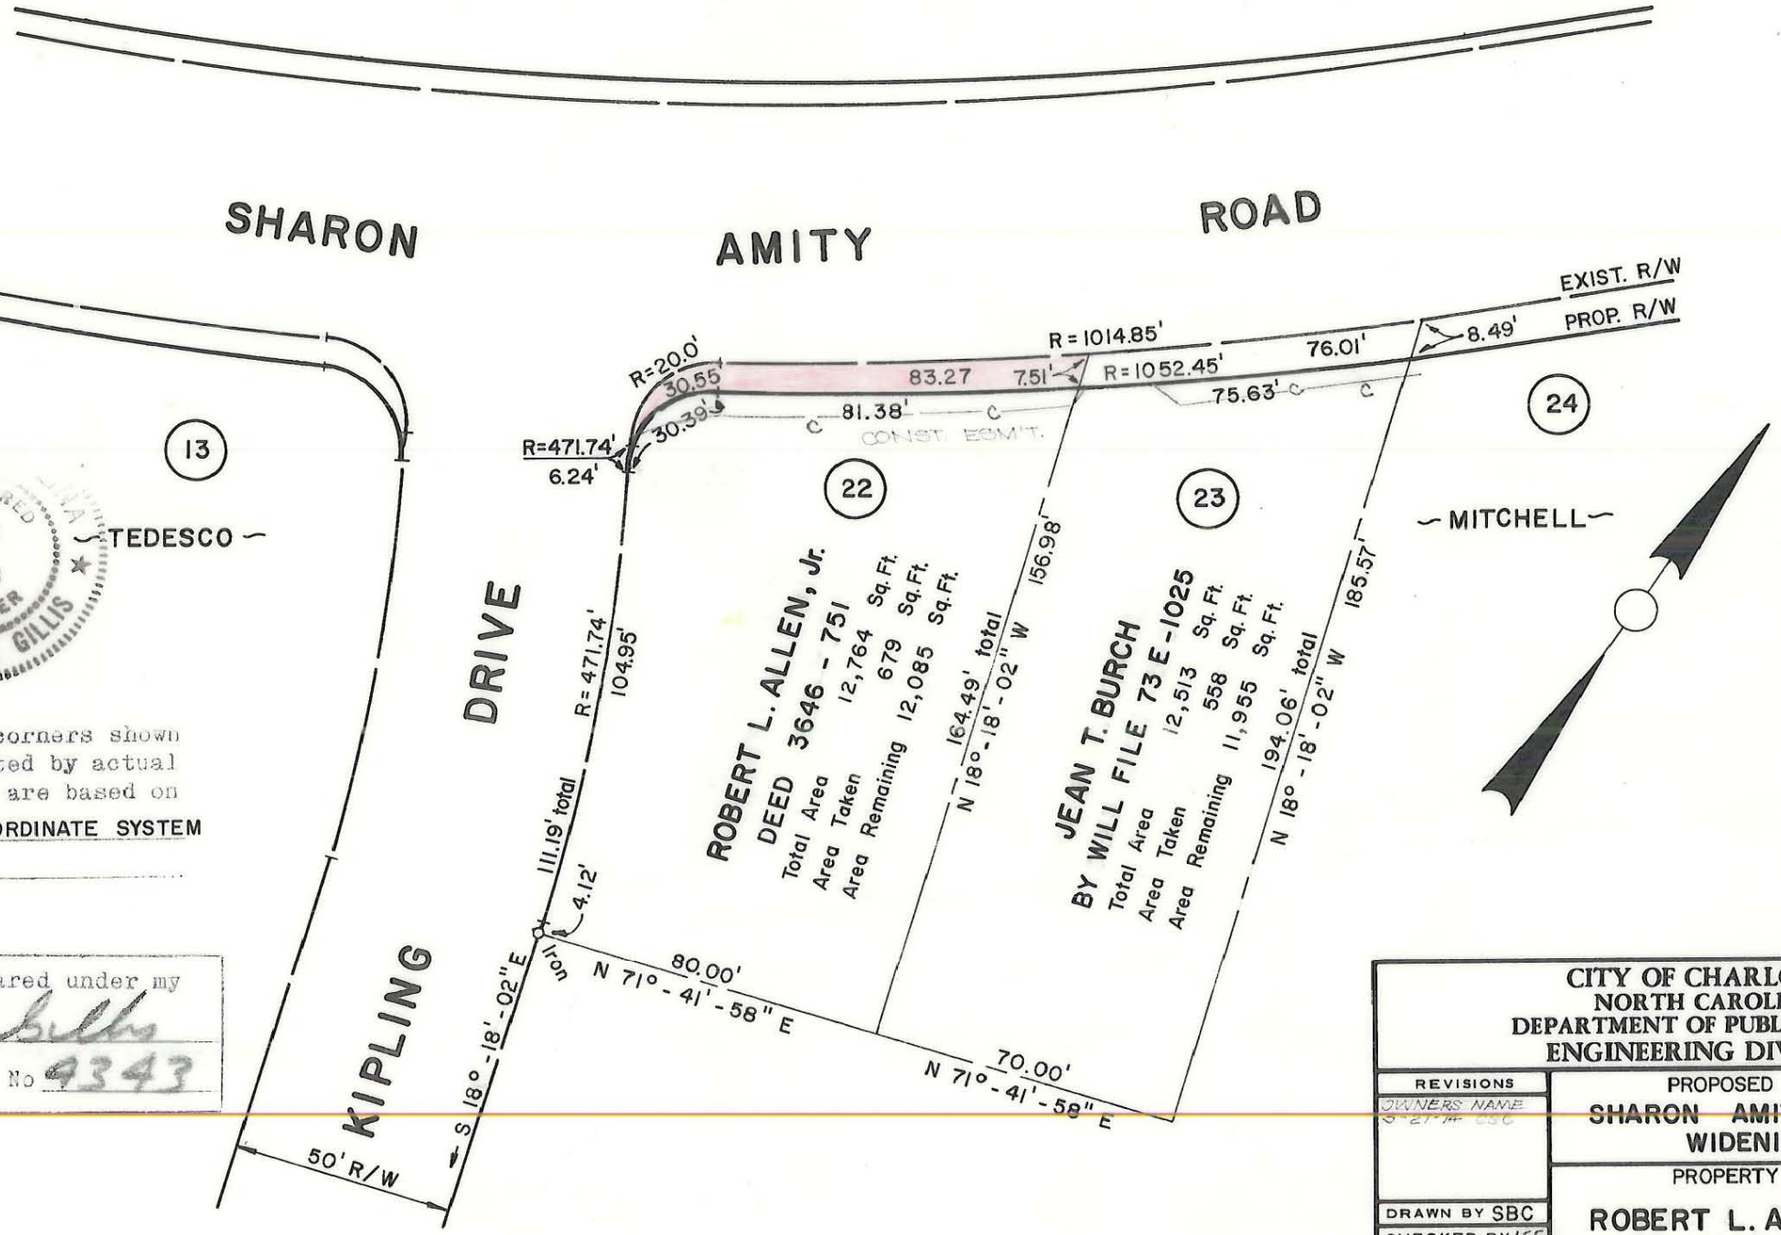

NORTH CAROLINA REGISTERED SEAL *** 4343 ENGINEER KENNETH G. GILLIS

NOTE: Property corners shown circled were located by actual survey. Bearings are based on NORTH CAROLINA COORDINATE SYSTEM

This plat was prepared under my supervision K G Gillis

N.C. Reg. Engineer No 4343

CITY OF CHARLOTTE NORTH CAROLINA DEPARTMENT OF PUBLIC WORKS ENGINEERING DIVISION		
REVISIONS OWNERS NAME 3-27-74 CSC	PROPOSED R/W SHARON AMITY ROAD WIDENING	JOB NO.
		FILE NO. RW-10
	PROPERTY OF ROBERT L. ALLEN, Jr.	SHEET 22
DRAWN BY SBC CHECKED BY JSS CITY ENGINEER	DATE FEB. 1, 1974 SCALE 1" = 40'	OF 43

133-021-03