AF 35129A

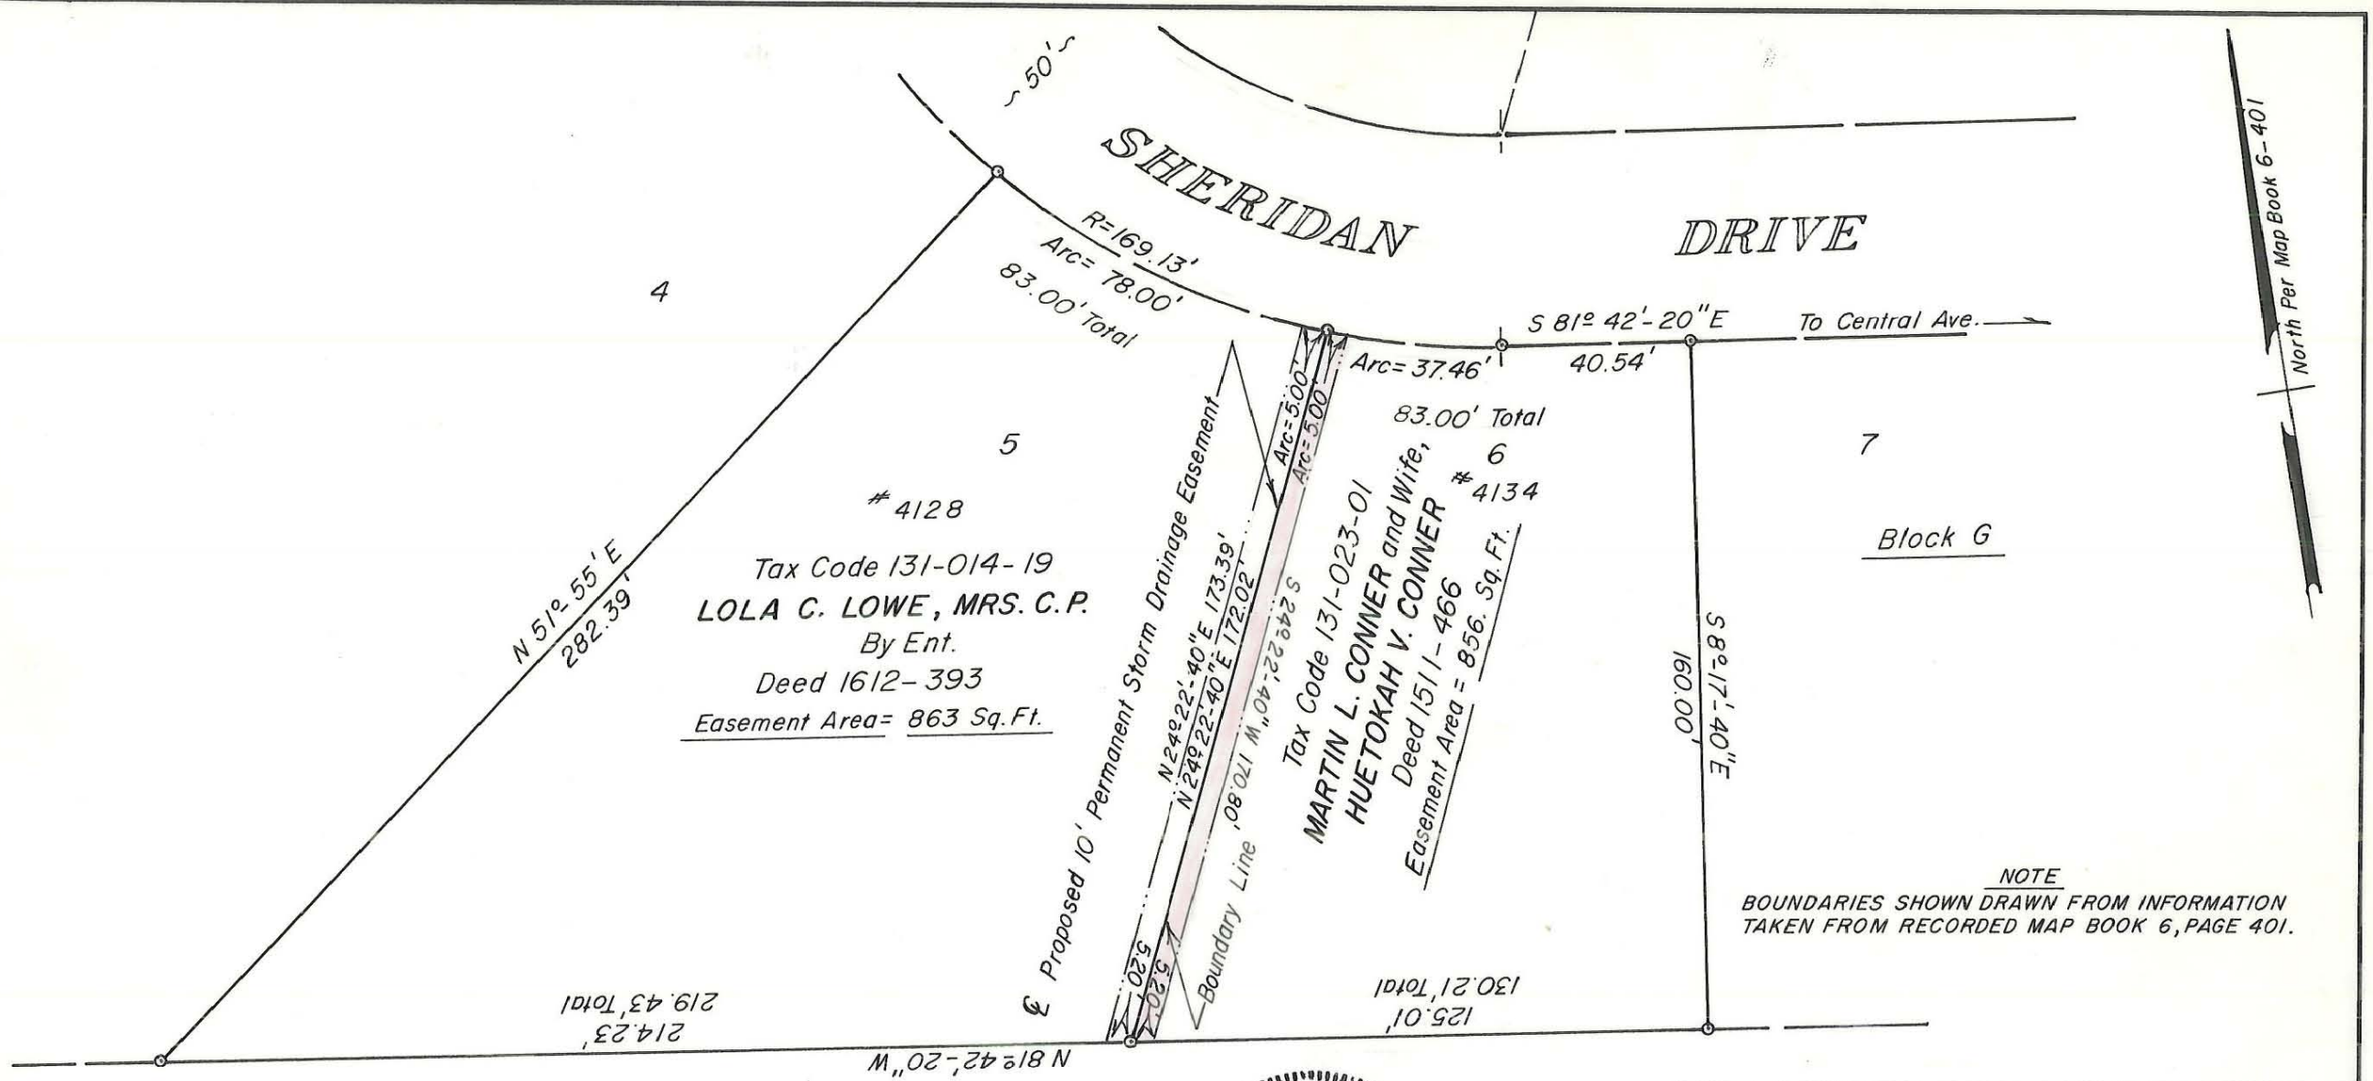

NOTE

BOUNDARIES SHOWN DRAWN FROM INFORMATION TAKEN FROM RECORDED MAP BOOK 6, PAGE 401.

This plat was prepared under my supervision R Dennis Smith

N. C. Reg. Surveyor No. L-1482

BOARD OF EDUCATION
CHARLOTTE – MECKLENBURG
1510-151

NORTH CAROLINA REGISTERED SEAL L-1482 LAND SURVEYOR RADFORD DENNIS SMITH

CHARLOTTE
ENGINEERING DEPARTMENT

REVISIONS	PROPOSED DRAINAGE EASEMENT SHERIDAN DRIVE	JOB NO.
		FILE NO.
DRAWN BY RW	Property of: MARTIN L. CONNER	SHEET 2
CHECKED BY RDS		OF 2
CITY ENGINEER	DATE 9-4-85 SCALE 1" = 40'	

FILE 133-023-01