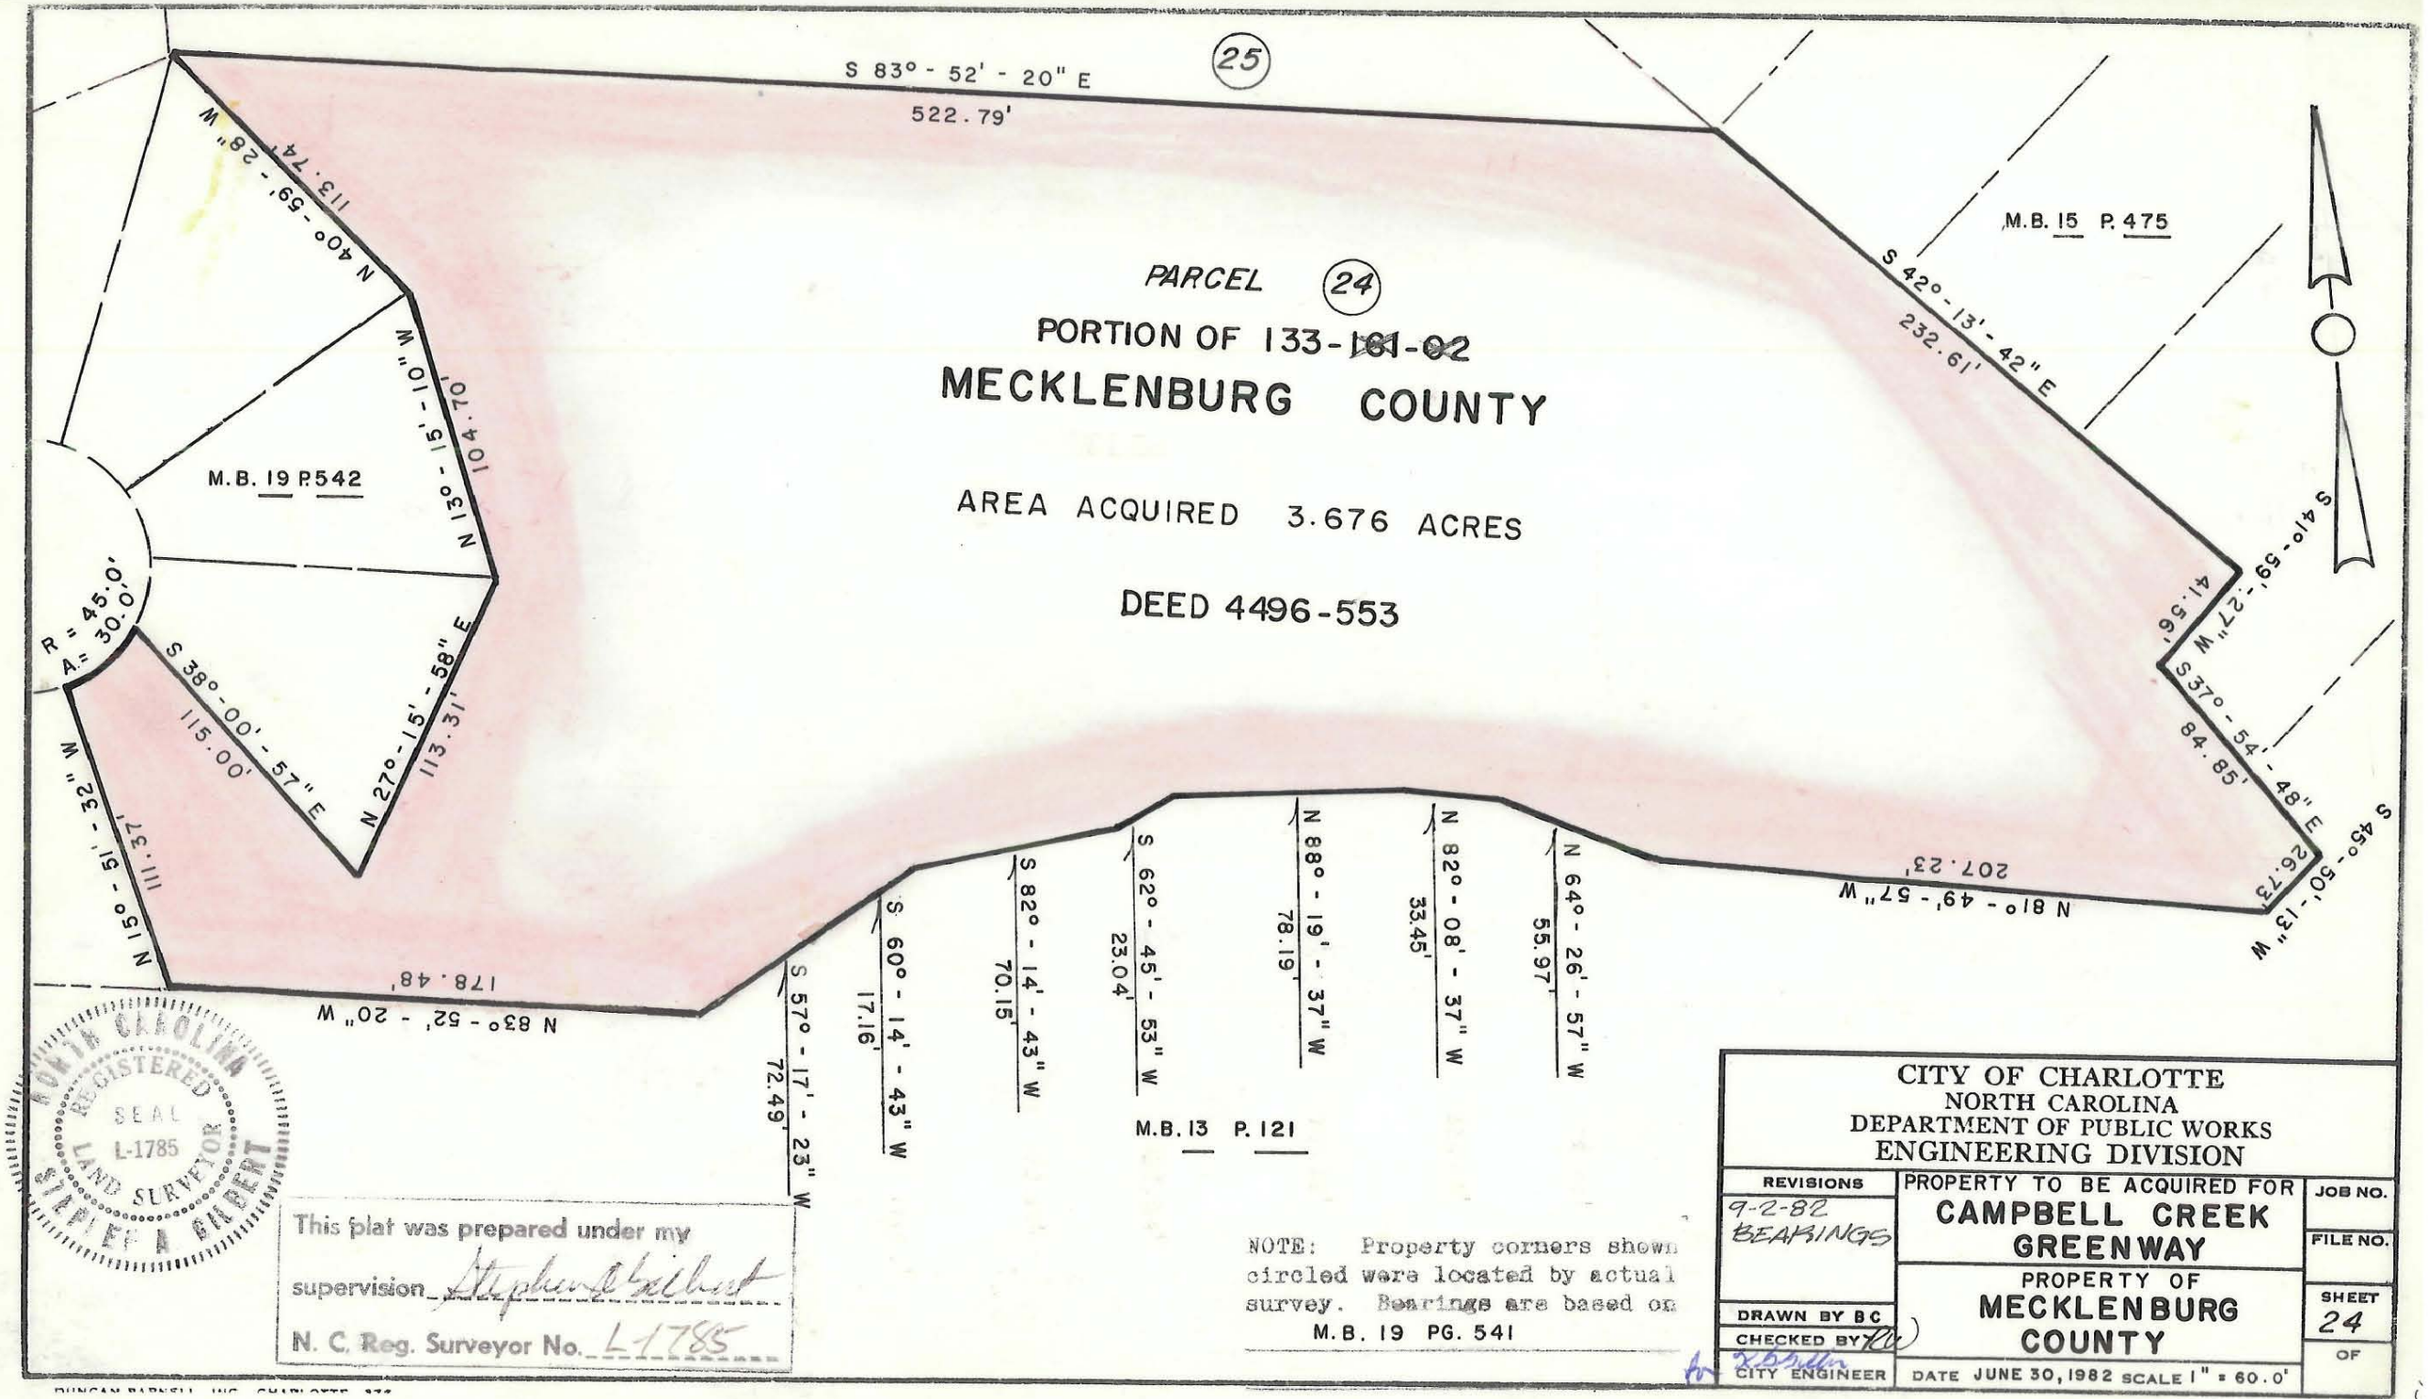
S 83° - 52' - 20" E
522.79'
25
PARCEL 24
PORTION OF 133-~~161-02~~
MECKLENBURG COUNTY
AREA ACQUIRED 3.676 ACRES
DEED 4496-553
M.B. 15 P. 475
S 42° - 13' - 42" E
232.61'
S 41° - 59' - 27" W
41.56'
S 37° - 54' - 48" E
84.85'
S 45° - 50' - 13" W
26.73'
N 81° - 49' - 57" W
207.23'
N 64° - 26' - 57" W
55.97'
N 82° - 08' - 37" W
33.45'
N 88° - 19' - 37" W
78.19'
S 62° - 45' - 53" W
23.04'
S 82° - 14' - 43" W
70.15'
S 60° - 14' - 43" W
17.16'
S 57° - 17' - 23" W
72.49'
M.B. 13 P. 121
N 83° - 52' - 20" W
178.48'
N 15° - 51' - 32" W
111.37'
R = 45.0'
A = 30.0'
S 38° - 00' - 57" E
115.00'
N 27° - 15' - 58" E
113.31'
N 13° - 15' - 10" W
104.70'
N 40° - 59' - 28" W
113.74'
M.B. 19 P. 542
NORTH CAROLINA REGISTERED SEAL L-1785 LAND SURVEYOR STEPHEN A. GILBERT
This plat was prepared under my supervision Stephen A. Gilbert
N. C. Reg. Surveyor No. L-1785
NOTE: Property corners shown circled were located by actual survey. Bearings are based on M.B. 19 PG. 541
CITY OF CHARLOTTE
NORTH CAROLINA
DEPARTMENT OF PUBLIC WORKS
ENGINEERING DIVISION
REVISIONS
9-2-82 BEARINGS
PROPERTY TO BE ACQUIRED FOR
CAMPBELL CREEK GREENWAY
PROPERTY OF
MECKLENBURG COUNTY
JOB NO.
FILE NO.
SHEET 24 OF
DRAWN BY BC
CHECKED BY
CITY ENGINEER
DATE JUNE 30, 1982 SCALE 1" = 60.0'

133-124-