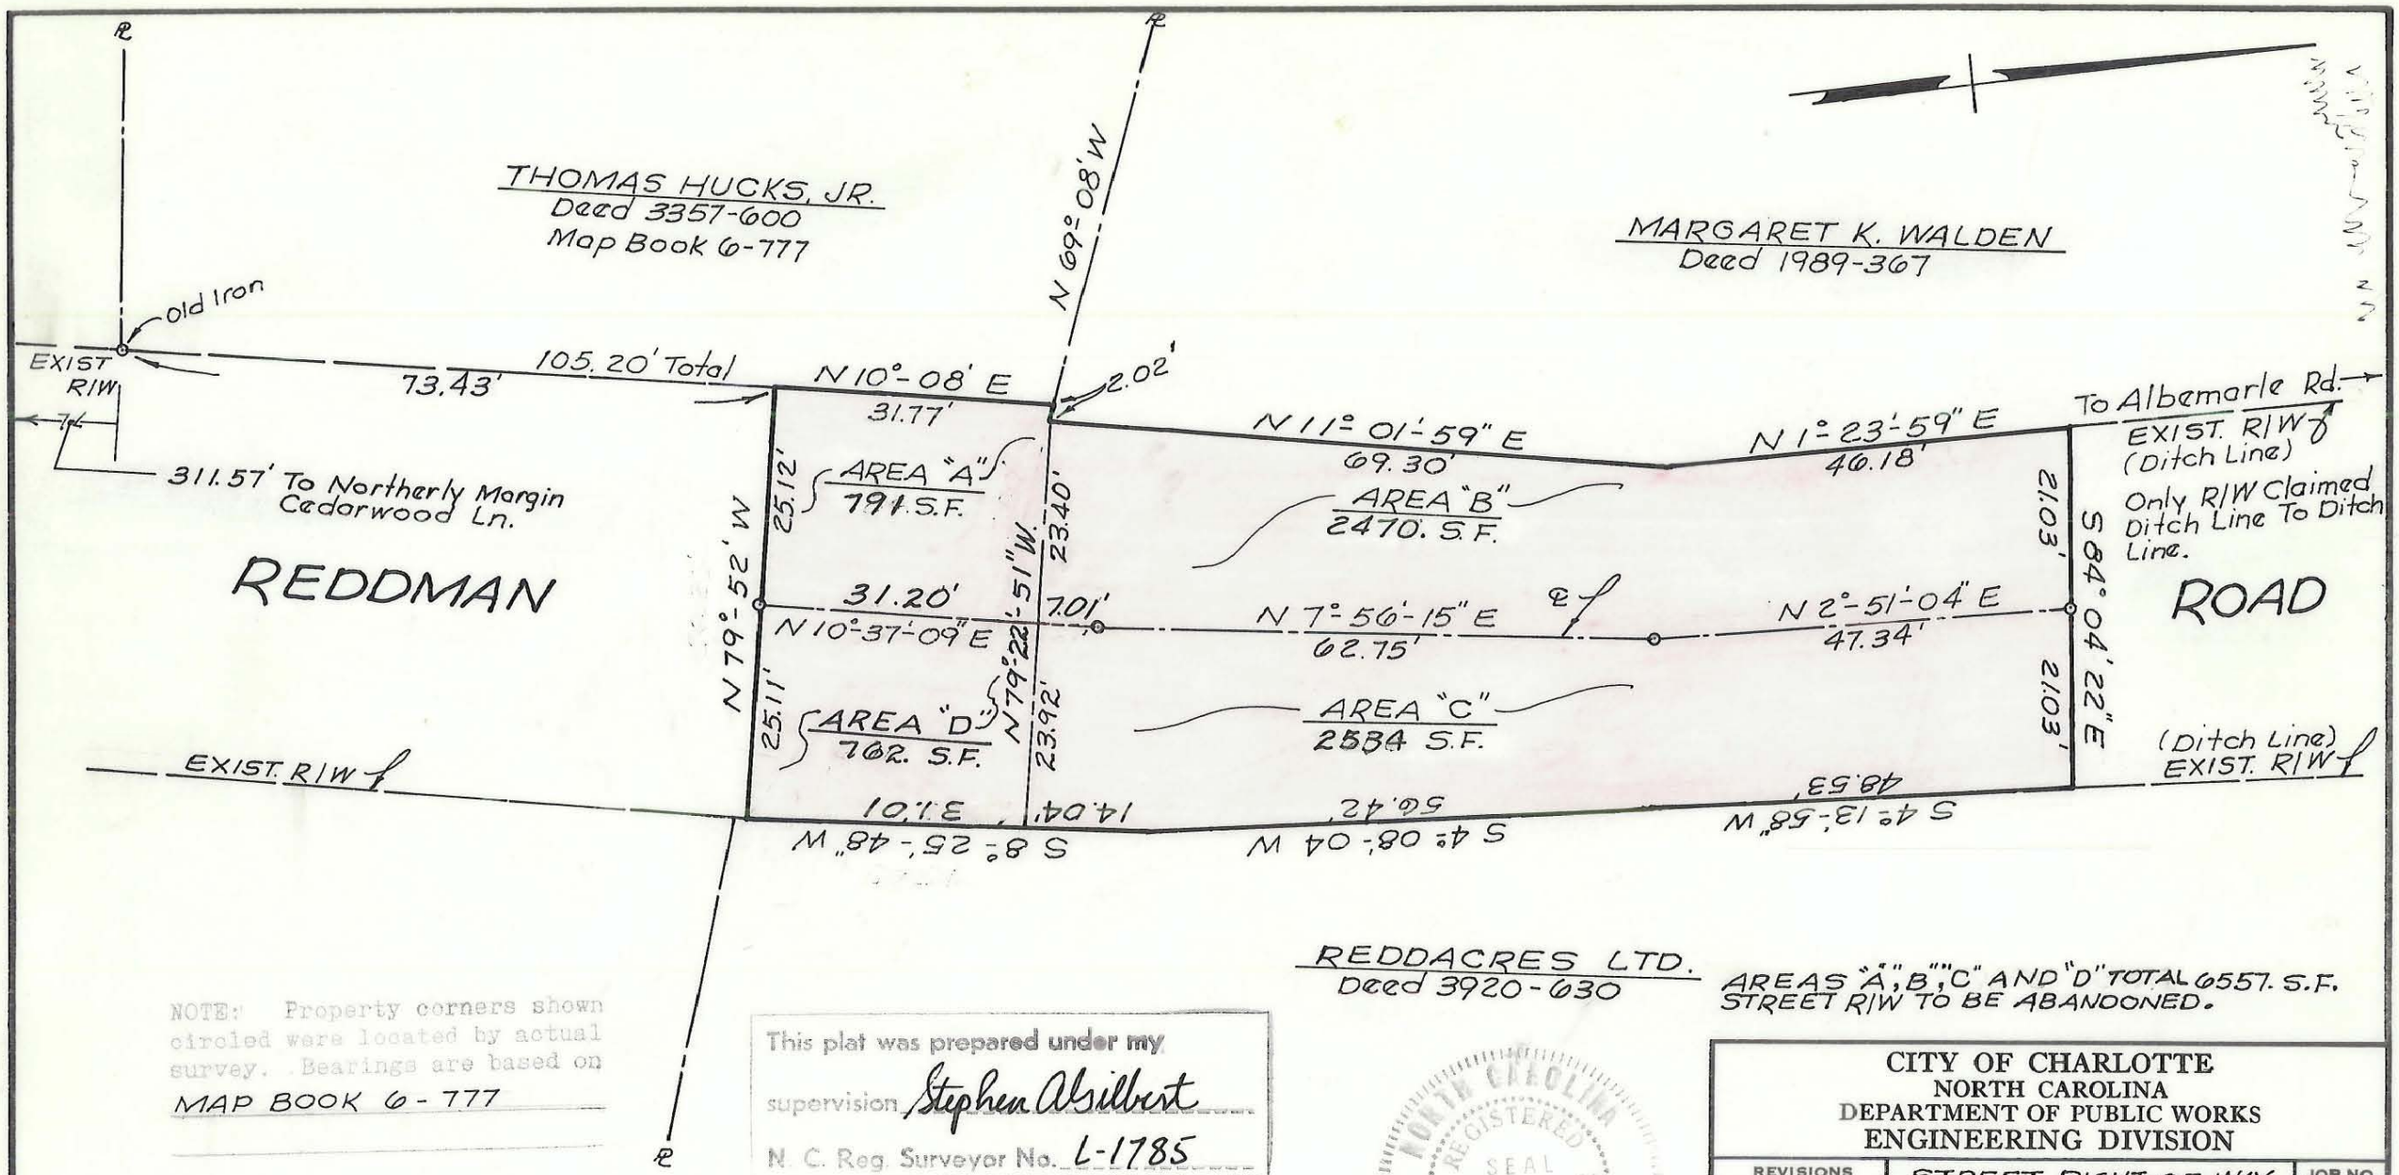

REDDACRES LTD.
Deed 3920-630

AREAS "A", "B", "C" AND "D" TOTAL 6557. S.F.
STREET R/W TO BE ABANDONED.

NOTE: Property corners shown circled were located by actual survey. Bearings are based on MAP BOOK 6-777

This plat was prepared under my supervision Stephen Absilbert
N. C. Reg. Surveyor No. L-1785

NORTH CAROLINA REGISTERED SEAL L-1785 LAND SURVEYOR STEPHEN D. GILBERT

CITY OF CHARLOTTE
NORTH CAROLINA
DEPARTMENT OF PUBLIC WORKS
ENGINEERING DIVISION

REVISIONS	STREET RIGHT-OF-WAY TO BE ABANDONED	JOB NO.
1-28-81 AREA "D" ADDED		FILE NO.
	PORTION OF REDDMAN ROAD	SHEET 2
DRAWN BY RW CHECKED BY SG CITY ENGINEER	DATE JAN. 2, 1981 SCALE 1" = 20'	OF 2

DUNCAN-PARNELL, INC., CHARLOTTE 279

133-132-68