This map was prepared for the purpose of right of way or easement acquisition only, and is not intended to be a boundary survey of the property shown.

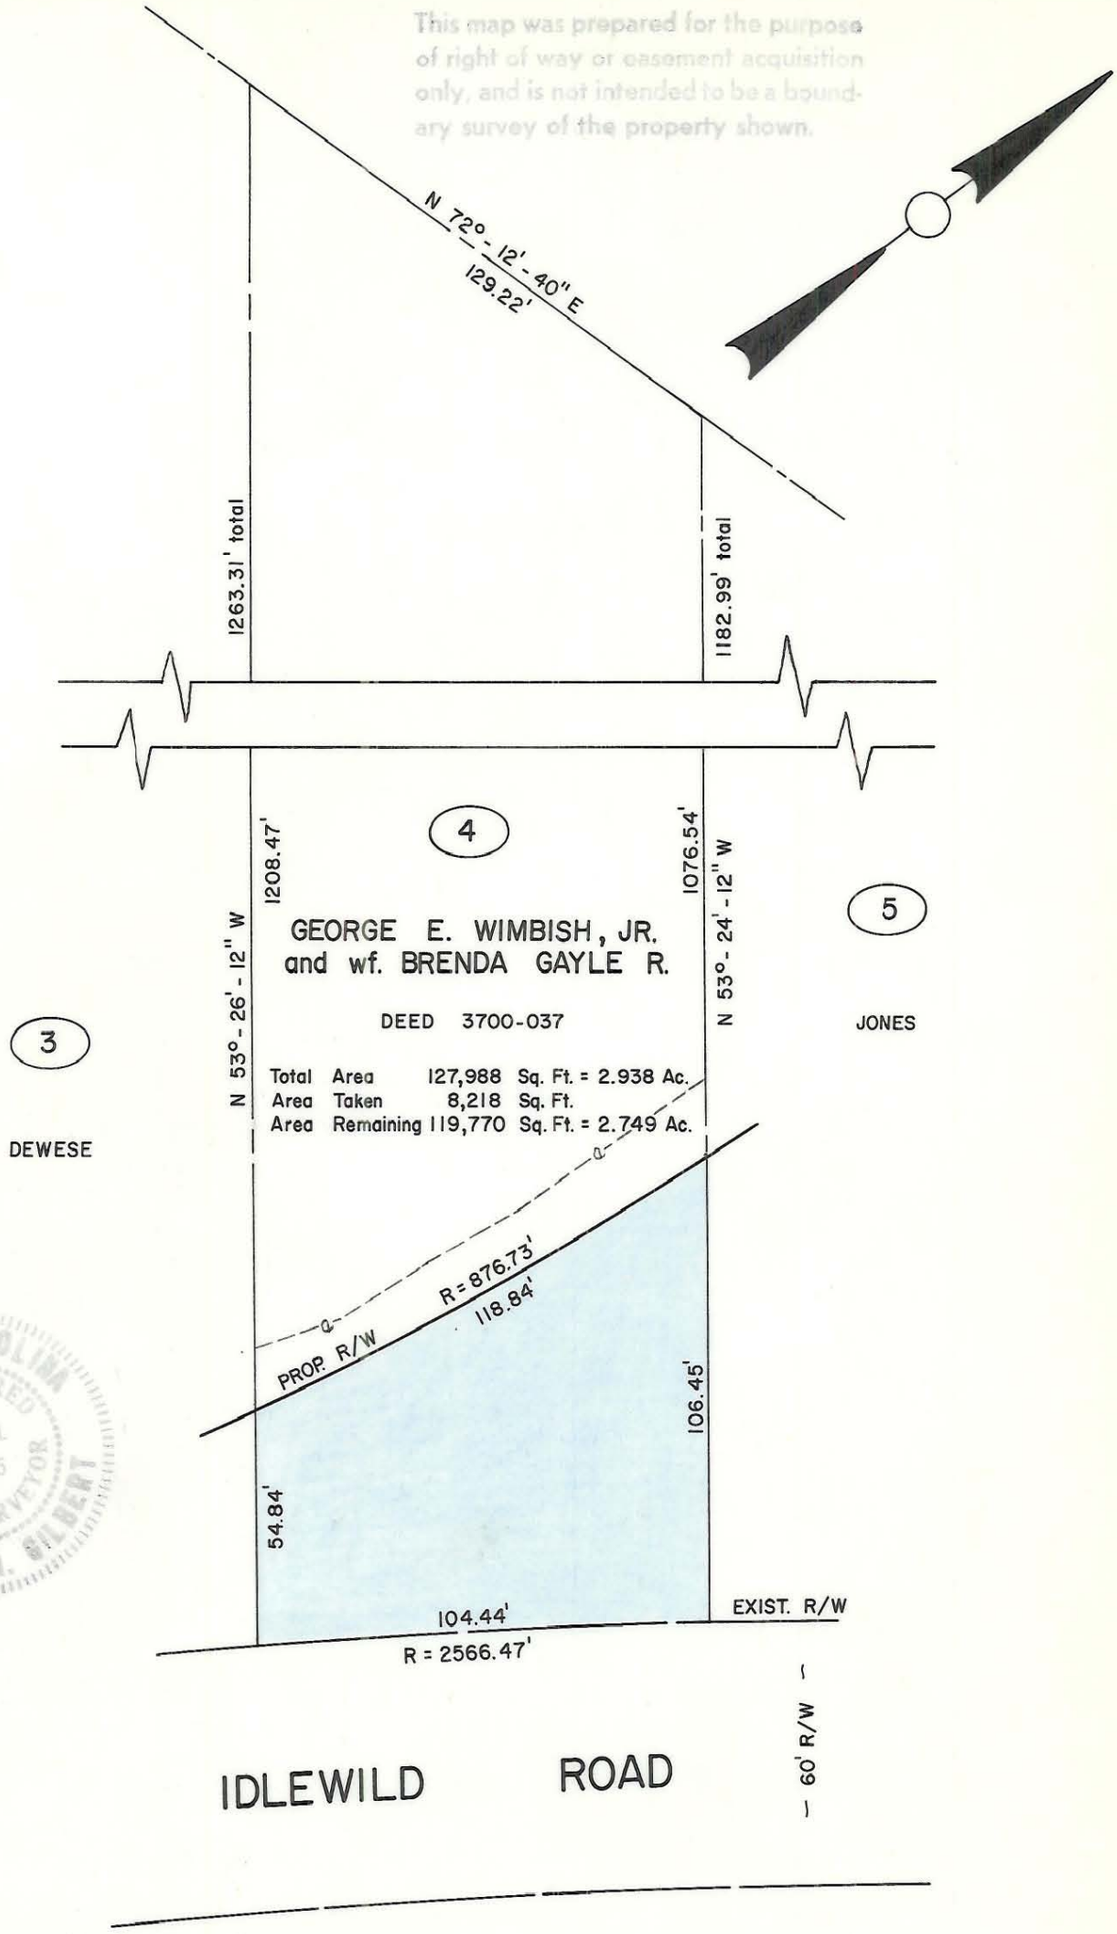

NOTE: Property corners shown circled were located by actual survey. Bearings are based on

DEED BOOK 3401-561

This plat was prepared under my supervision Stephen A. Gilbert

N. C. Reg. Surveyor No. L-1785

NORTH CAROLINA REGISTERED SEAL L-1785 LAND SURVEYOR STEPHEN A. GILBERT

CITY OF CHARLOTTE
NORTH CAROLINA
DEPARTMENT OF PUBLIC WORKS
ENGINEERING DIVISION

REVISIONS	PROPOSED R/W DELTA ROAD EXTENSION PROJECT NO. 512-76-038	JOB NO.
		FILE NO. RW
DRAWN BY SC	PROPERTY OF GEORGE E. WIMBISH, JR. and wf. BRENDA GAYLE R.	SHEET 4
CHECKED BY SAG		OF 9
for CITY ENGINEER	DATE JUNE 1, 1977 SCALE 1" = 40'	

DUNCAN-PARNELL, INC., CHARLOTTE 376

133-2d1-37