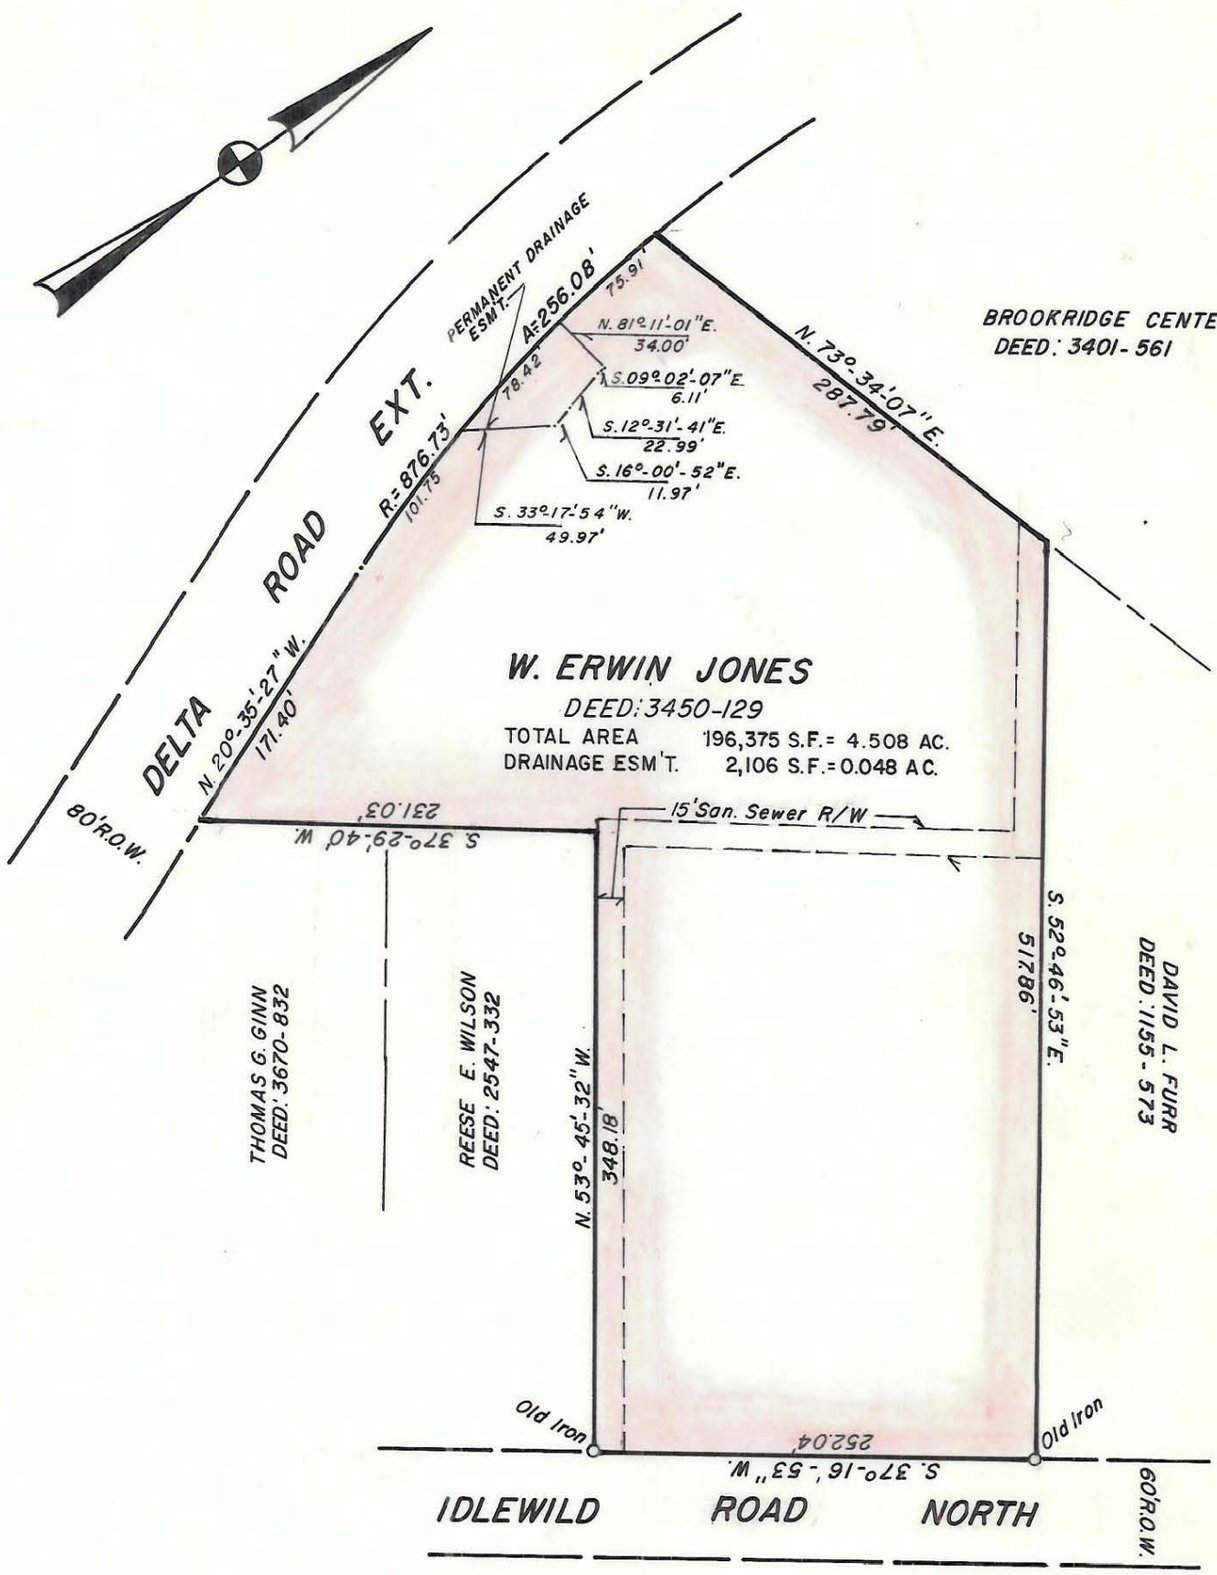

This plat was prepared under my supervision Stephen Abilbert

N. C. Reg. Surveyor No. L-1785

NOTE: Property corners shown circled were located by actual survey. Bearings are based on DEED: 3401-561

NORTH CAROLINA REGISTERED SEAL L-1785 LAND SURVEYOR STEPHEN A. GILBERT

CITY OF CHARLOTTE
NORTH CAROLINA
DEPARTMENT OF PUBLIC WORKS
ENGINEERING DIVISION

REVISIONS	PROPERTY TO BE ACQUIRED BY THE	JOB NO.
6-2-81 Frontage On Idlewild Rd. North	CITY OF CHARLOTTE	FILE NO.
	PROPERTY OF	SHEET
DRAWN BY M S	W. ERWIN JONES	1
CHECKED BY RW		OF
CITY ENGINEER	DATE OCT. 6 1980 SCALE 1"=100'	1

DUNCAN-PARNELL, INC., CHARLOTTE 279