AF 35129A

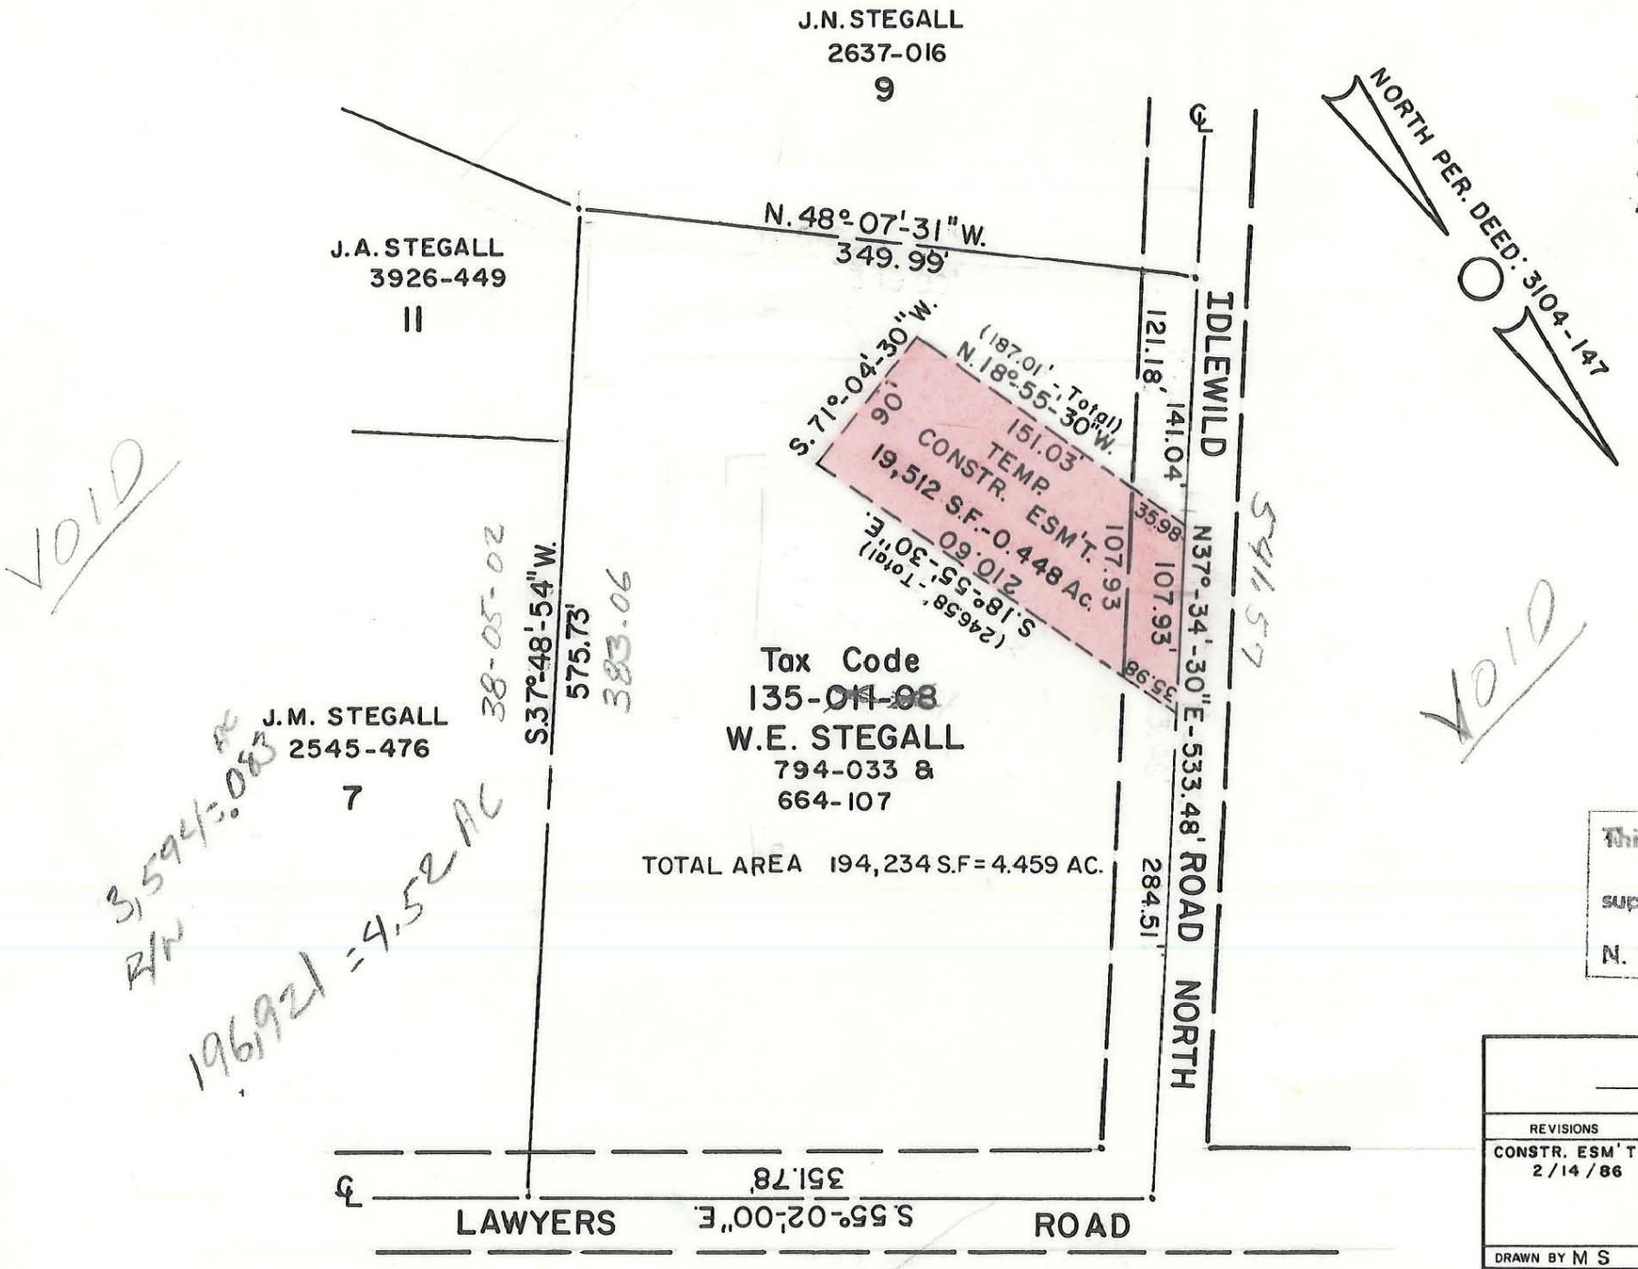

This map was prepared for the purpose of right of way or easement acquisition only, and is not intended to be a boundary survey of the property shown.

NORTH CAROLINA REGISTERED SEAL #L-1482 LAND SURVEYOR RADFORD DENNIS SMITH

This plat was prepared under my supervision R. Dennis Smith

N. C. Reg. Surveyor No. L-1482

CHARLOTTE
ENGINEERING DEPARTMENT

REVISIONS	TEMP. CONSTR. ESM'T. FOR THE	JOB NO. 512-85-171
CONSTR. ESM'T. 2/14/86	CITY OF CHARLOTTE	FILE NO.
	PROPERTY OF	SHEET 2
DRAWN BY M S	W. E. STEGALL	OF 2
CHECKED BY RDS		
R. S. Gillis CITY ENGINEER	DATE AUG. 15, 1985 SCALE 1" = 100'	

FILE 135-013-13