AF 35129A

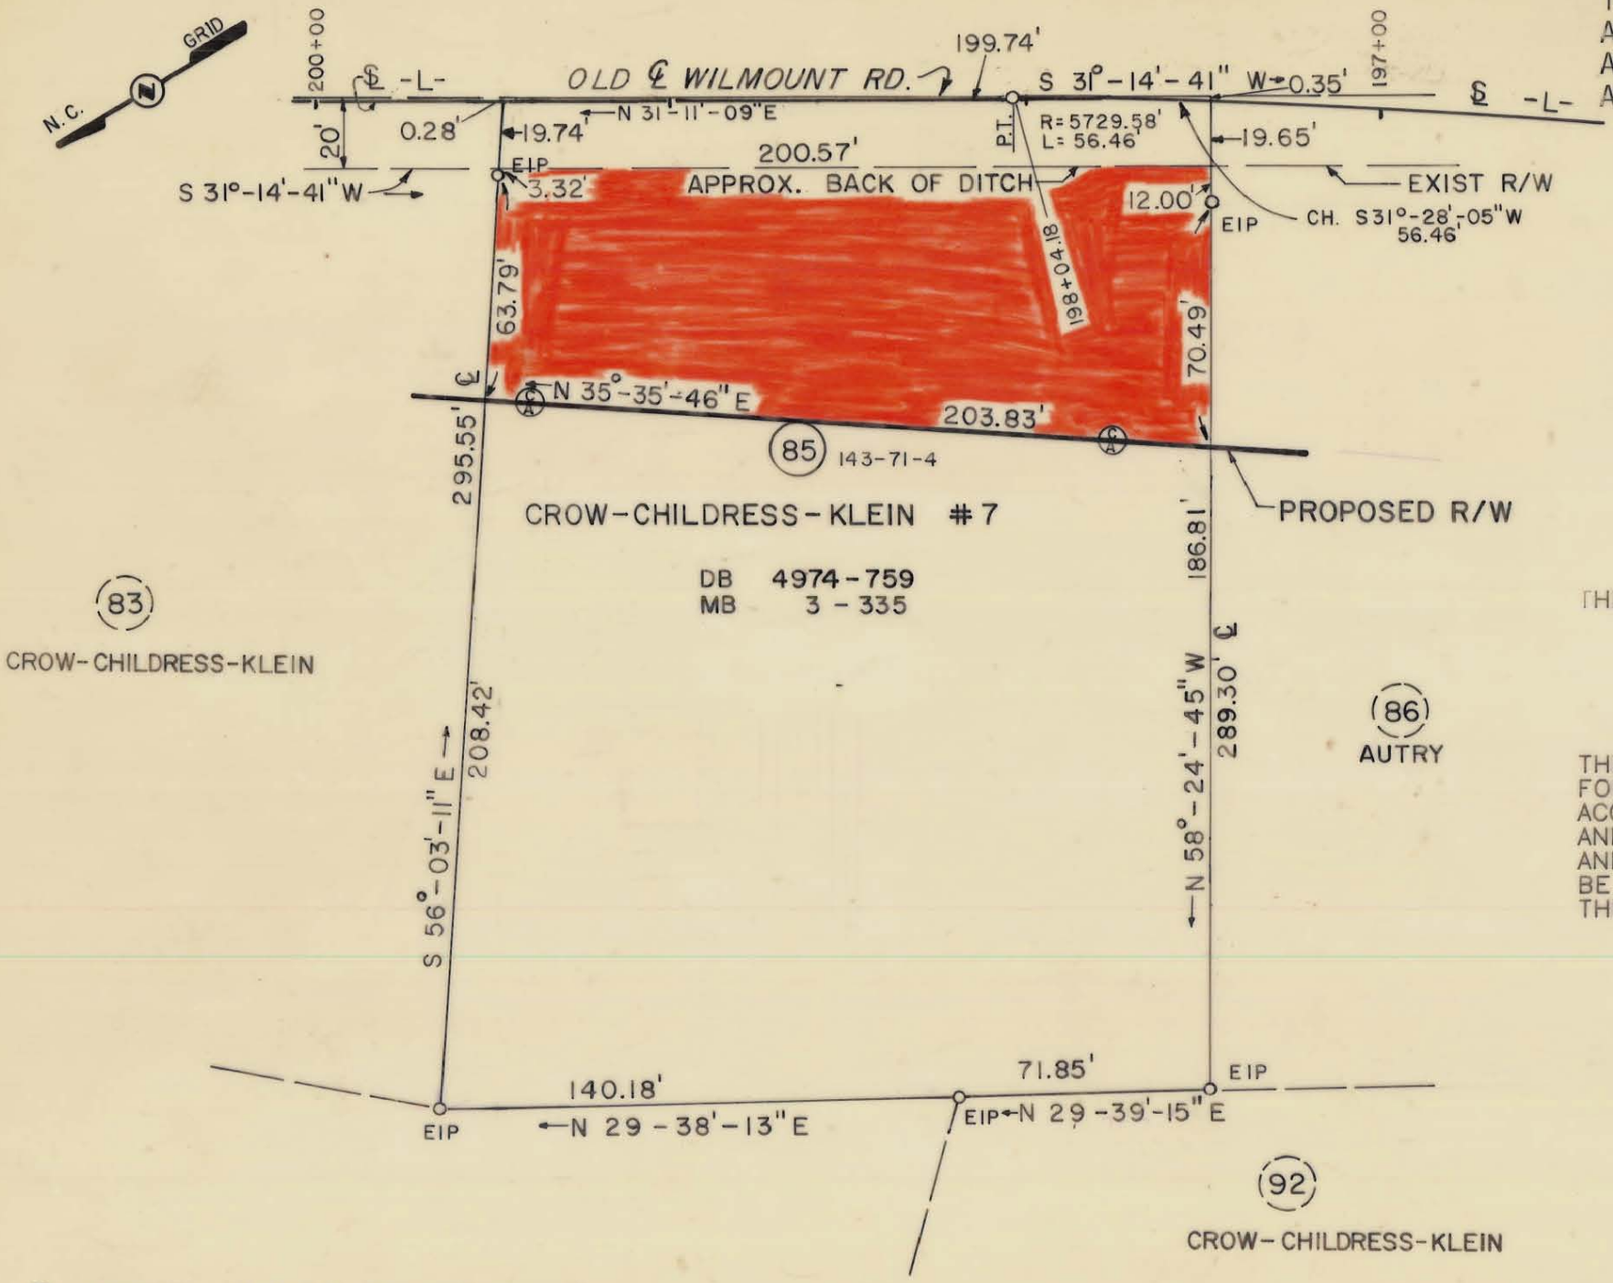

TOTAL AREA	60,135 S.F. 1.381 AC.
AREA IN EXIST. R/W	4,003 S.F. 0.092 AC.
AREA TAKEN	15,109 S.F. 0.347 AC.
AREA REMAINING	41,023 S.F. 0.942 AC.

THIS PLAT WAS PREPARED UNDER MY SUPERVISION.

Charles E. Good

N.C. REG. LAND SURVEYOR NO. L-1138

THIS MAP WAS PREPARED FOR THE PURPOSE OF ACQUIRING RIGHT-OF-WAY AND/OR AN EASEMENT ONLY, AND IS NOT INTENDED TO BE A BOUNDARY SURVEY OF THE PROPERTY SHOWN.

NORTH CAROLINA REGISTERED L1138 LAND SURVEYOR CHARLES E. GOOD

Ⓐ DENOTES CONTROLLED ACCESS LINE

CHARLOTTE
ENGINEERING DEPARTMENT

REVISIONS

TYVOLA ROAD EXTENSION

Property of CROW-CHILDRESS-KLEIN #7

DRAWN BY RW&A
CHECKED BY J.H.M
R.B.B.

DATE 12-17-85 SCALE 1"=50'

JOB NO. 512-85-083
FILE NO.
SHEET 85
OF

143-07-04