AF 35129A

TOTAL AREA	64,961 S.F.	1.491 AC.
AREA IN EXISTING R/W	14,650 S.F.	0.336 AC.
AREA TAKEN	7,129 S.F.	0.164 AC.
AREA REMAINING	43,182 S.F.	0.991 AC.

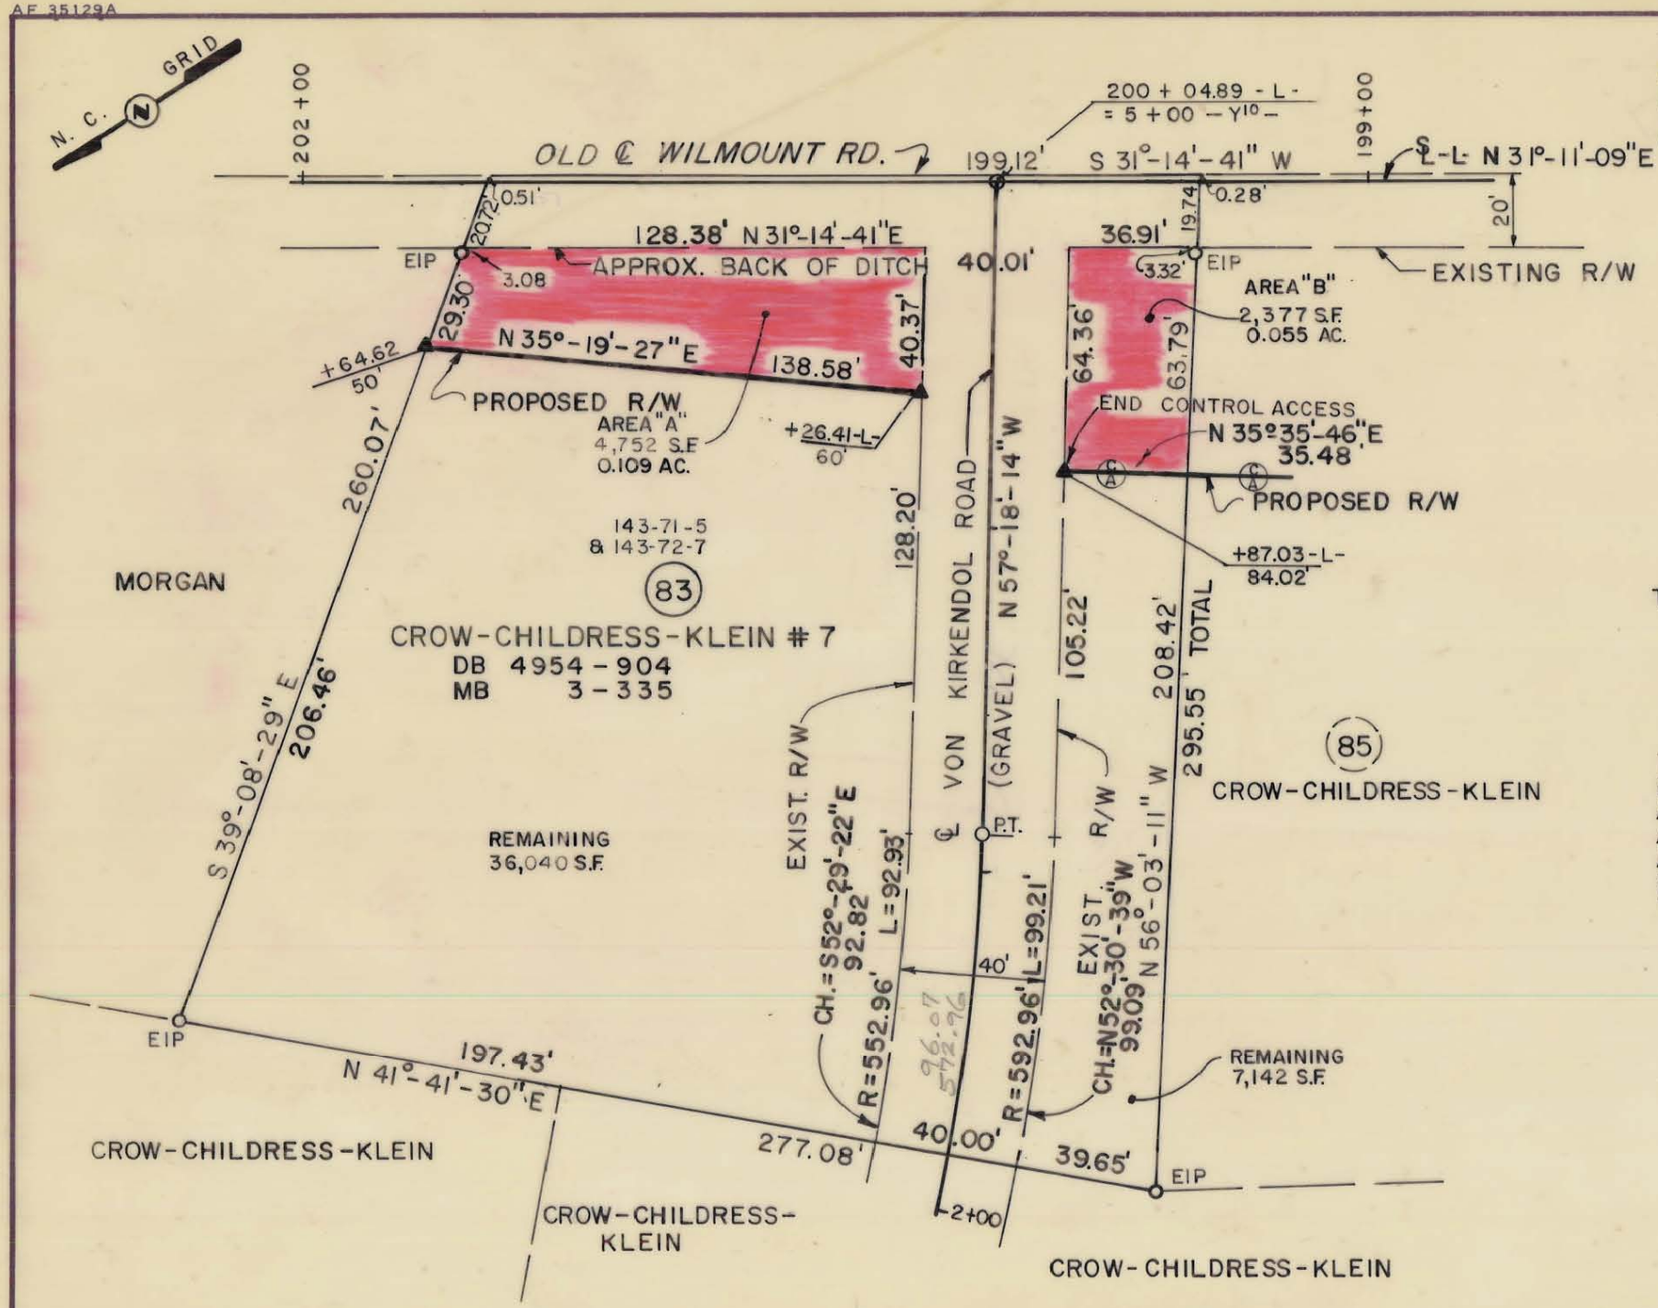

THIS PLAT WAS PREPARED UNDER MY SUPERVISION.

Charles E. Good

N.C. REG. LAND SURVEYOR NO. L-1138

THIS MAP WAS PREPARED FOR THE PURPOSE OF ACQUIRING RIGHT-OF-WAY AND/OR AN EASEMENT ONLY, AND IS NOT INTENDED TO BE A BOUNDARY SURVEY OF THE PROPERTY SHOWN.

NORTH CAROLINA REGISTERED L1138 LAND SURVEYOR CHARLES E. GOOD

CHARLOTTE
ENGINEERING DEPARTMENT

REVISIONS: Area Taken Divided into "A" & "B" 3/18/86	TYVOLA ROAD EXTENSION	JOB NO. 512-85-083
		FILE NO.
DRAWN BY JRL, EFD	Property of CROW-CHILDRESS-KLEIN # 7	SHEET 83
CHECKED BY JHM		OF
CITY ENGINEER	DATE 10-21-85 SCALE 1" = 50'	

143-071-04/21/18