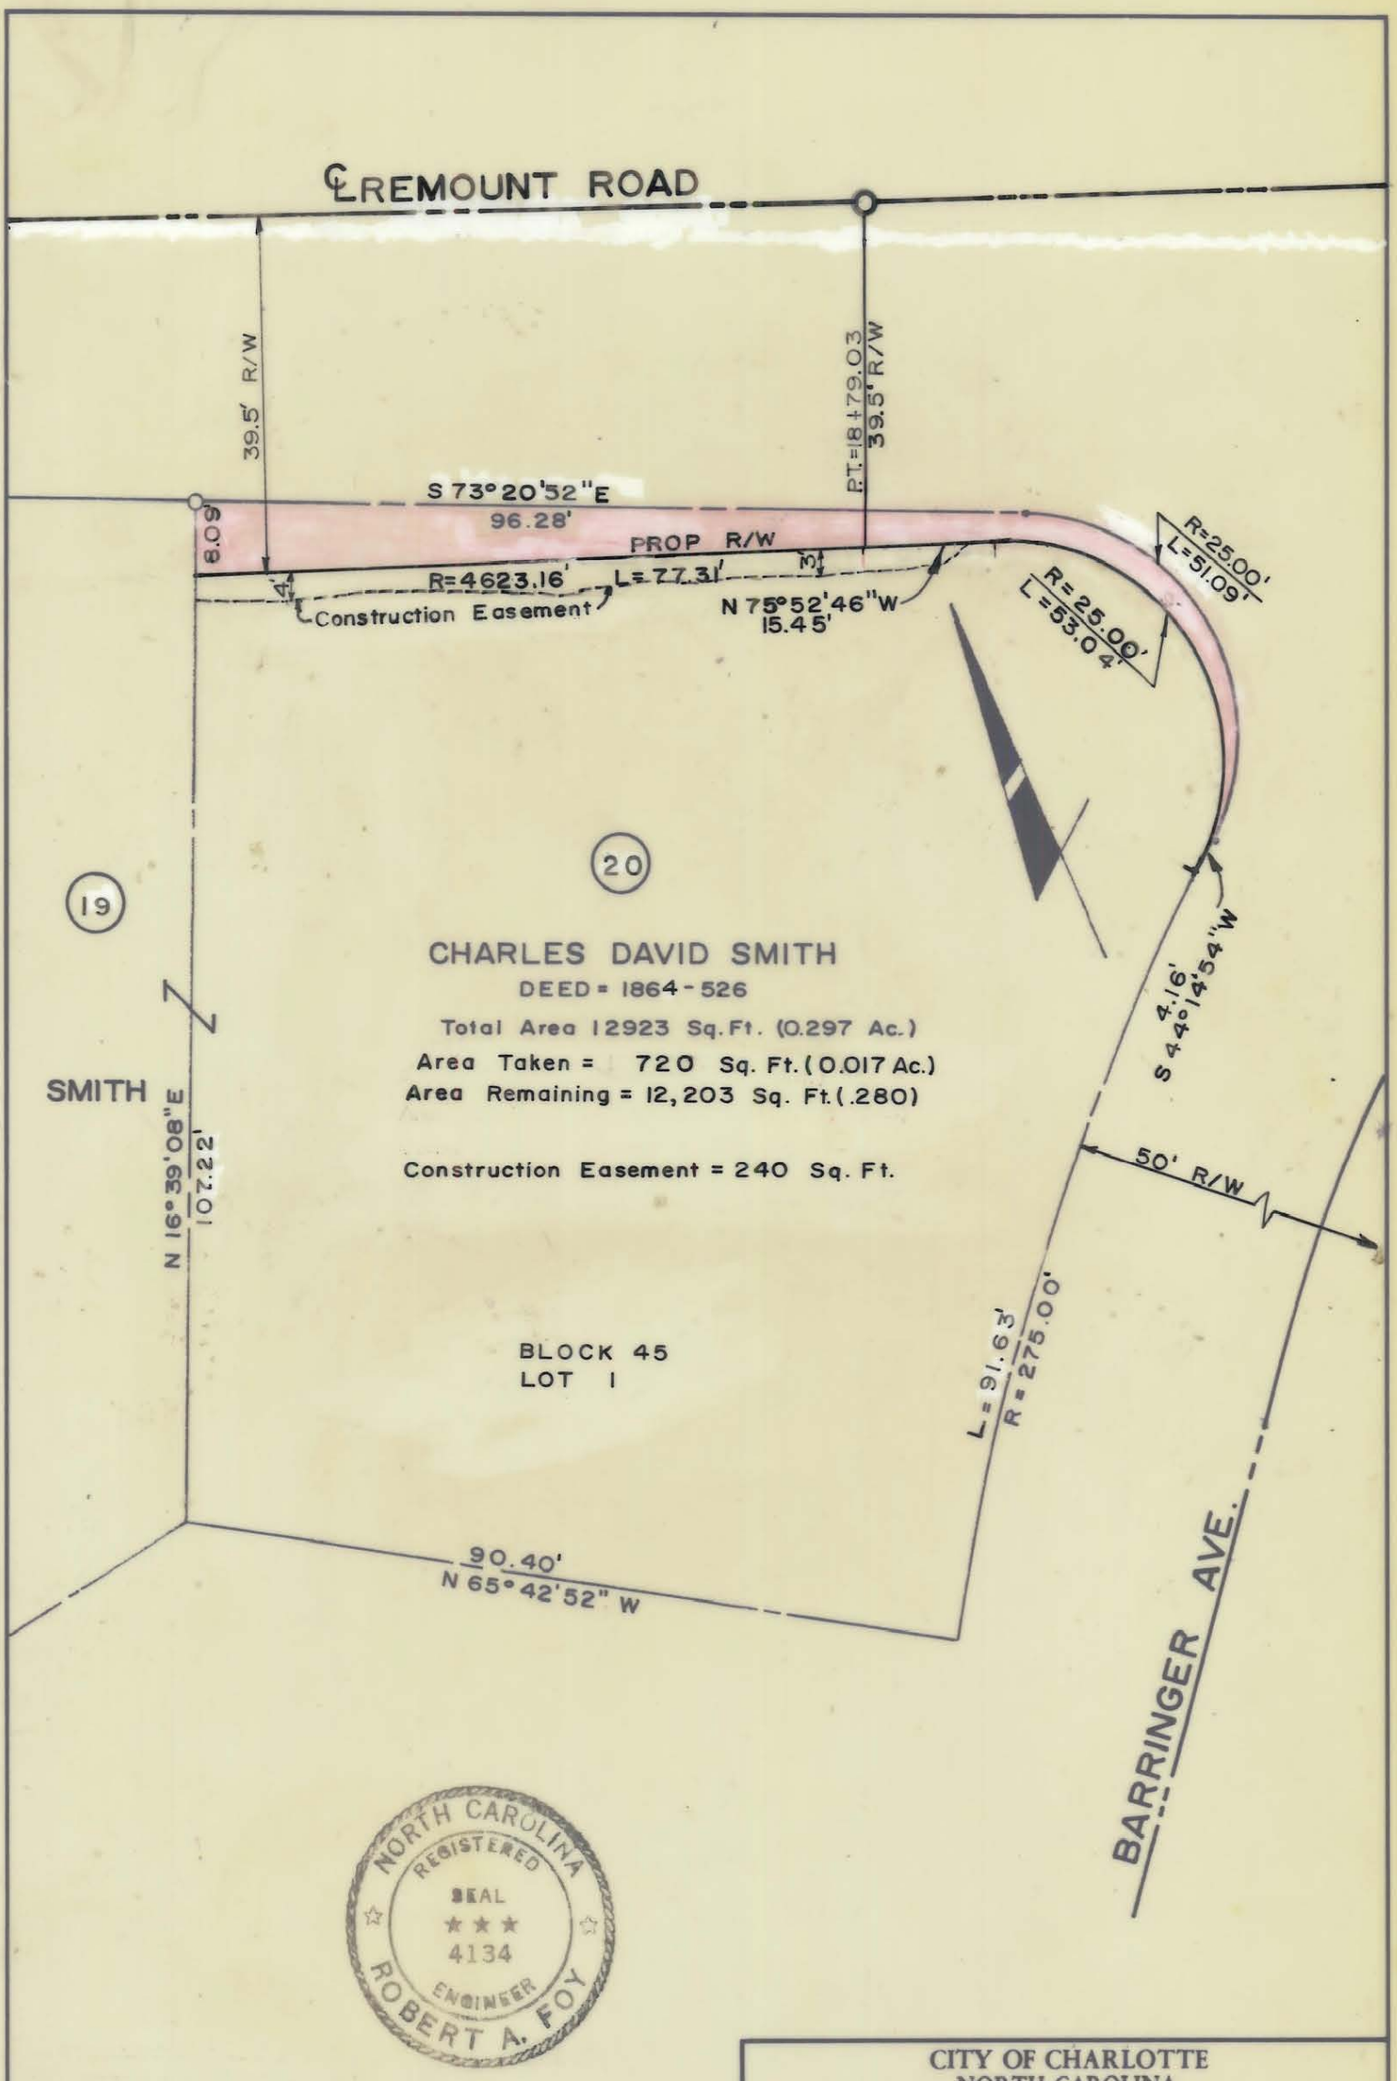

NORTH CAROLINA REGISTERED SEAL 4134 ENGINEER ROBERT A. FOY

THIS PLAT WAS PREPARED UNDER MY SUPERVISION. Robert A Foy
N. C. REG. ENGINEER NO. 4134

NOTE: PROPERTY CORNERS SHOWN CIRCLED WERE LOCATED BY ACTUAL SURVEY. BEARINGS ARE BASED ON NORTH CAROLINA GRID.

CITY OF CHARLOTTE
NORTH CAROLINA
DEPARTMENT OF PUBLIC WORKS
ENGINEERING DIVISION

REVISIONS	REMOUNT ROAD	JOB NO.
	PROPERTY OF	FILE NO. RW-86
DRAWN BY WSCA	CHARLES DAVID SMITH	SHEET 20
CHECKED BY JSS		OF 58
CITY ENGINEER	DATE June, 1974 SCALE 1"=20'	