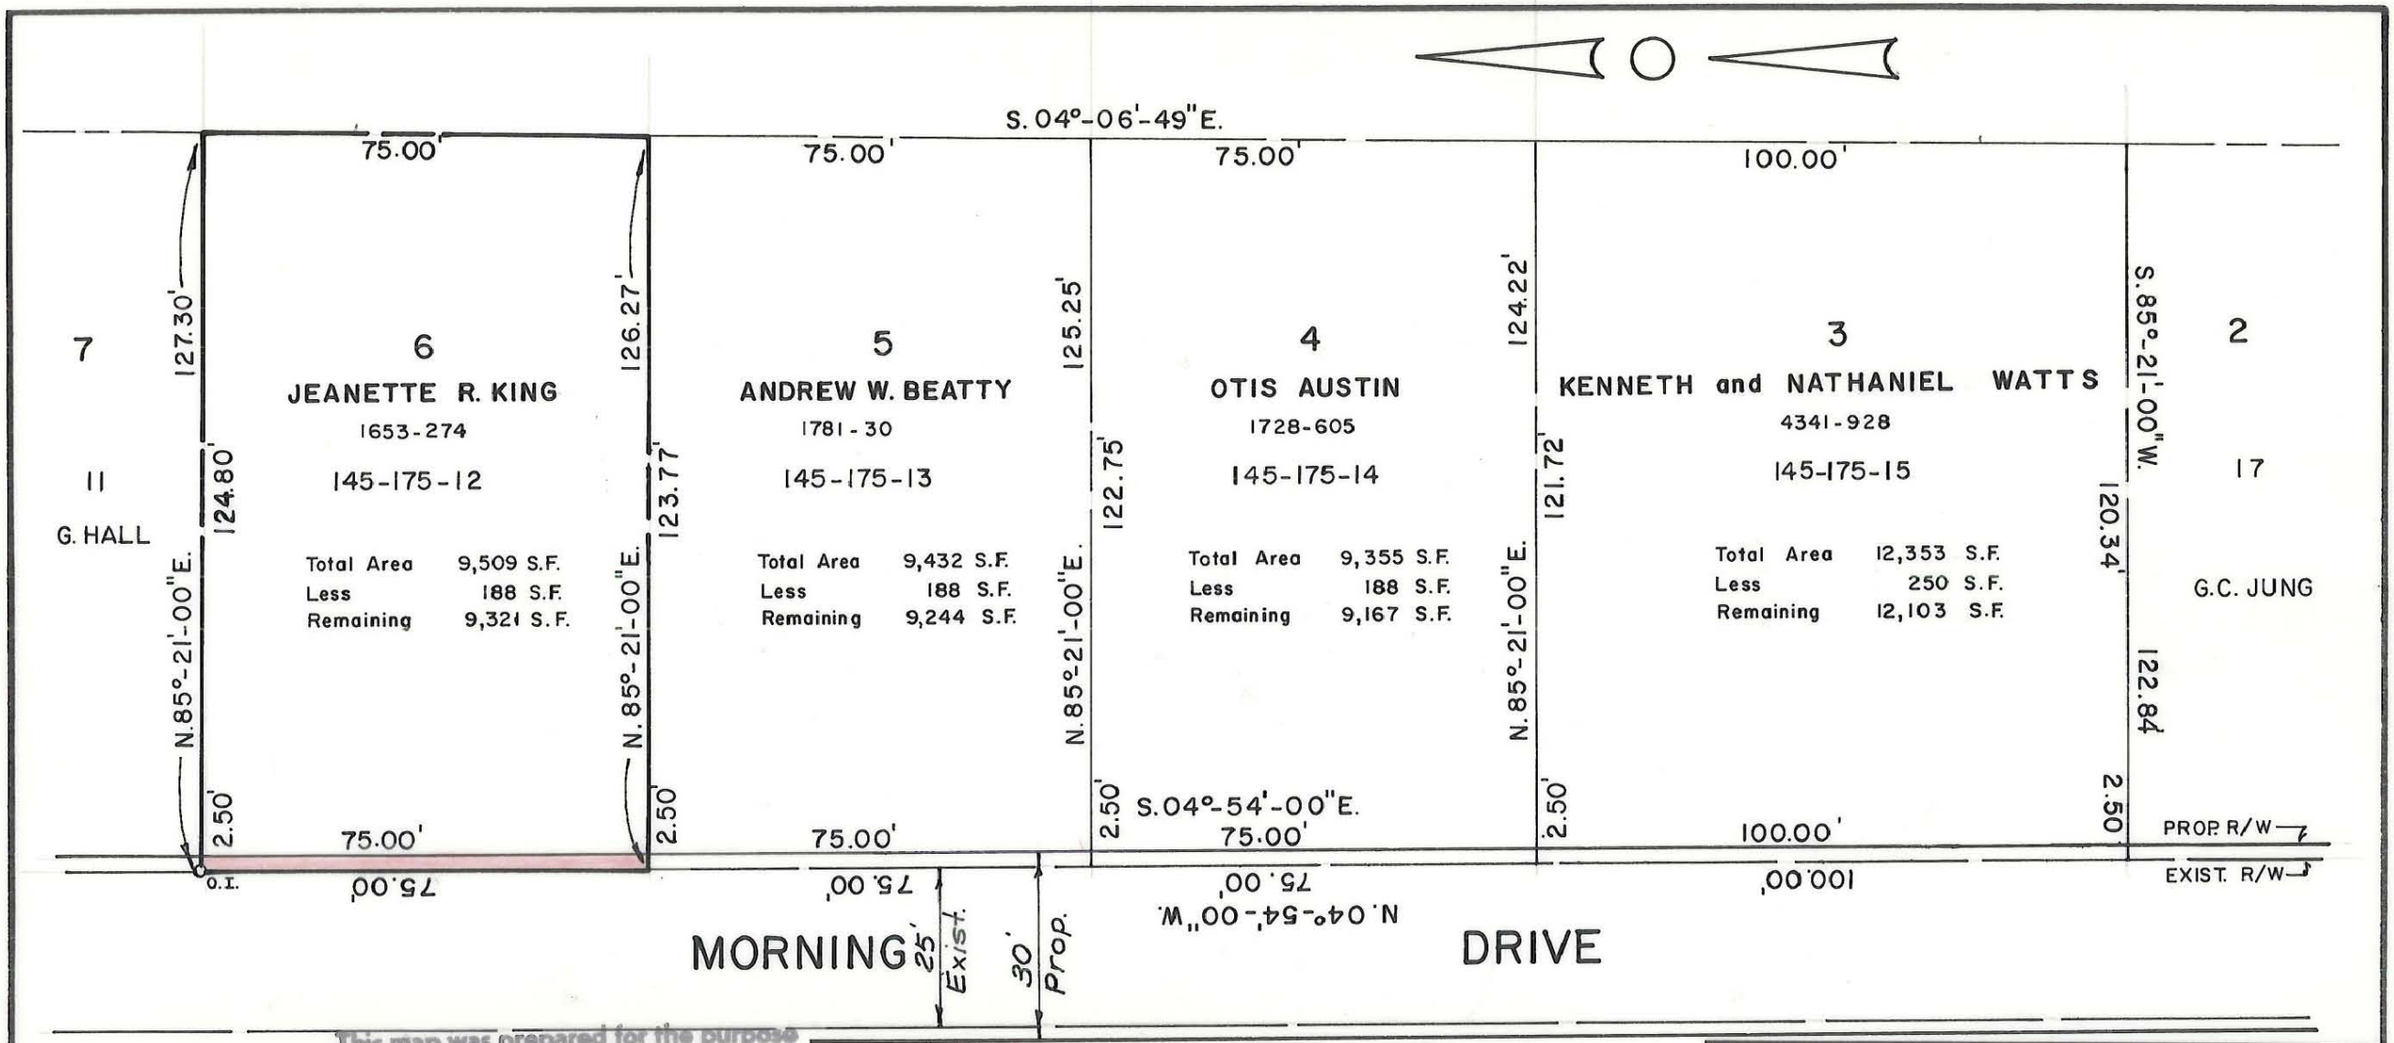

This map was prepared for the purpose of right of way or easement acquisition only, and is not intended to be a boundary survey of the property shown.

NOTE: Property corners shown circled were located by actual survey. Bearings are based on M.B. 6 PG. 112

This plat was prepared under my supervision Stephen A Gilbert

N. C. Reg. Surveyor No. L-1785

NORTH CAROLINA REGISTERED SEAL L-1785 LAND SURVEYOR STEPHEN A GILBERT

CITY OF CHARLOTTE
NORTH CAROLINA
DEPARTMENT OF PUBLIC WORKS
ENGINEERING DIVISION

REVISIONS	PROPERTY TO BE ACQUIRED BY CITY OF CHARLOTTE	JOB NO. 512-82-072
		FILE NO.
DRAWN BY MS	PROPERTY OF JEANETTE R. KING	SHEET 6
CHECKED BY SW		OF 11
CITY ENGINEER	DATE OCT. 26 1981 SCALE 1" = 30'	

DUNCAN-PARNELL, INC., CHARLOTTE 279

145-175-12