ACQUISITION BY CITY
RECORDED IN DEED BOOK
12464 - 930
DATE 7/23/2001

LEGEND

- IRON PIN FOUND
- IRON PIN SET
- TEMPORARY CONSTRUCTION EASEMENT
- EXISTING PROPERTY LINE
- EXISTING RIGHT OF WAY
- TEMPORARY CONSTRUCTION EASEMENT LINE
- EXISTING CURB, GUTTER & EDGE OF PAVEMENT
- LOT NUMBER ④
- PERMANENT SIDEWALK EASEMENT LINE (PSUE)
- PERMANENT SIDEWALK & UTILITY EASEMENT

State of North Carolina
County of Mecklenburg

I, , Review Officer of Mecklenburg County, certify that the map or plat to which this certification is affixed meets all statutory requirements for recording.

Review Officer Date

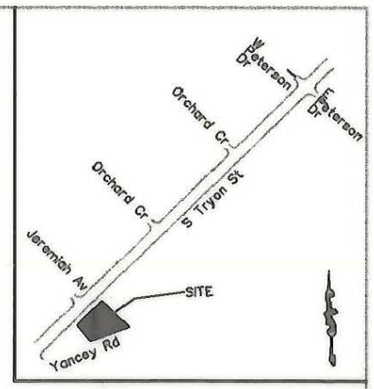

VICINITY MAP (NOT TO SCALE)

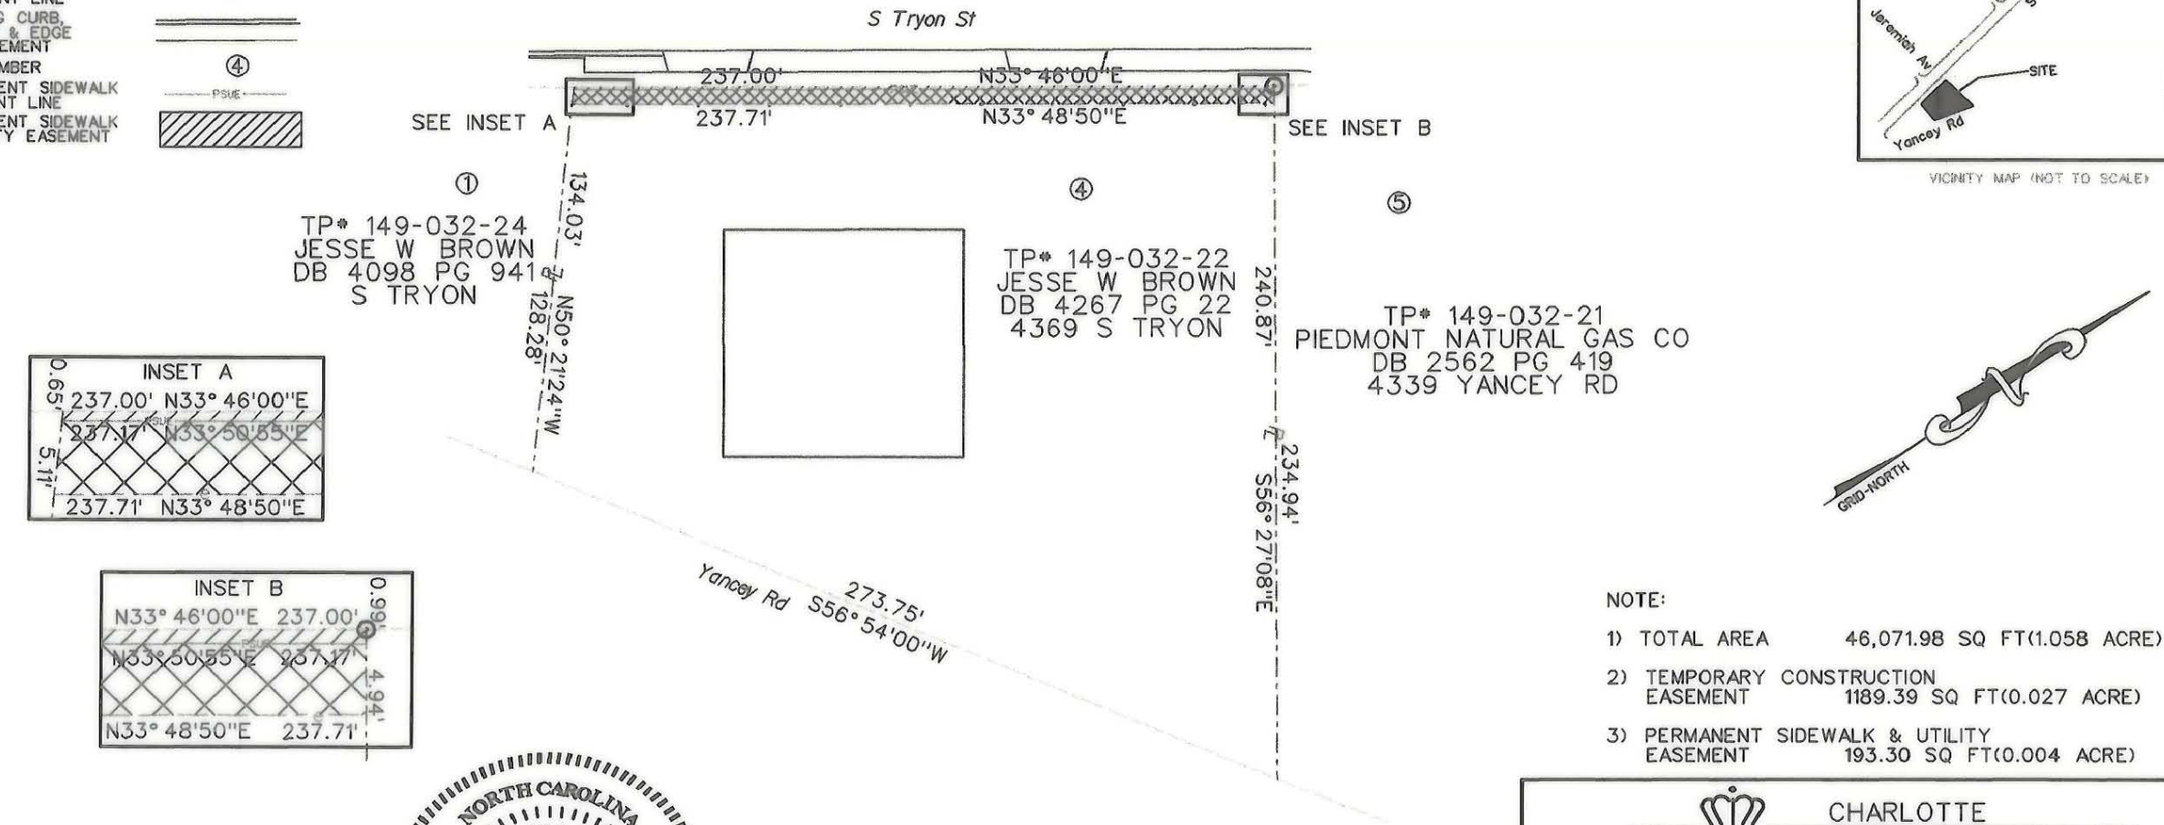

NOTE:

1) TOTAL AREA 46,071.98 SQ FT(1.058 ACRE)
2) TEMPORARY CONSTRUCTION EASEMENT 1189.39 SQ FT(0.027 ACRE)
3) PERMANENT SIDEWALK & UTILITY EASEMENT 193.30 SQ FT(0.004 ACRE)

NORTH CAROLINA PROFESSIONAL SEAL L-4031 LAND SURVEYOR JAIME DANILO RAMIREZ

I, J. DANILO RAMIREZ, CERTIFY THAT THIS PLAT WAS PREPARED UNDER MY SUPERVISION AND THAT THE PLAT WAS PREPARED FOR THE PURPOSE OF ACQUISITION AND EASEMENTS ONLY, AND IS NOT INTENDED TO BE A BOUNDARY SURVEY OF PROPERTY SHOWN.

SIGNED _____ J. DANILO RAMIREZ PLS L-4031 03/9/01 DATE

PREPARED BY:
NOVA DIGITAL SYSTEMS, INC.
ENGINEERING DEPARTMENT
600 TOWNE CENTRE BLVD, SUITE 405
CHARLOTTE, NC 28134
704-889-5816

CHARLOTTE
ENGINEERING DEPARTMENT

REVISIONS	PROPERTY OF JESSE W BROWN LOT 4 4369 S TRYON	JOB NO. 2102
SCALE 0 1" - 60' 1"	S TRYON STREET IMPROVEMENT PROJECT PROJ NUM. 512-97-122	FILE NO.
DRAWN BY		SHEET 1
DATE	DATE SURVEY SUPVR.	OF 1

149-032-22