THIS IS TO CERTIFY THAT ON THE 5 DAY OF October 19 53 I SURVEYED THE PROPERTY SHOWN ON THIS PLAT. AND THAT THE TITLE LINES AND THE WALLS OF THE BUILDINGS IF ANY. ARE AS SHOWN HEREON.

SIGNED A. V. Blankenship
REGISTERED CIVIL ENGINEER

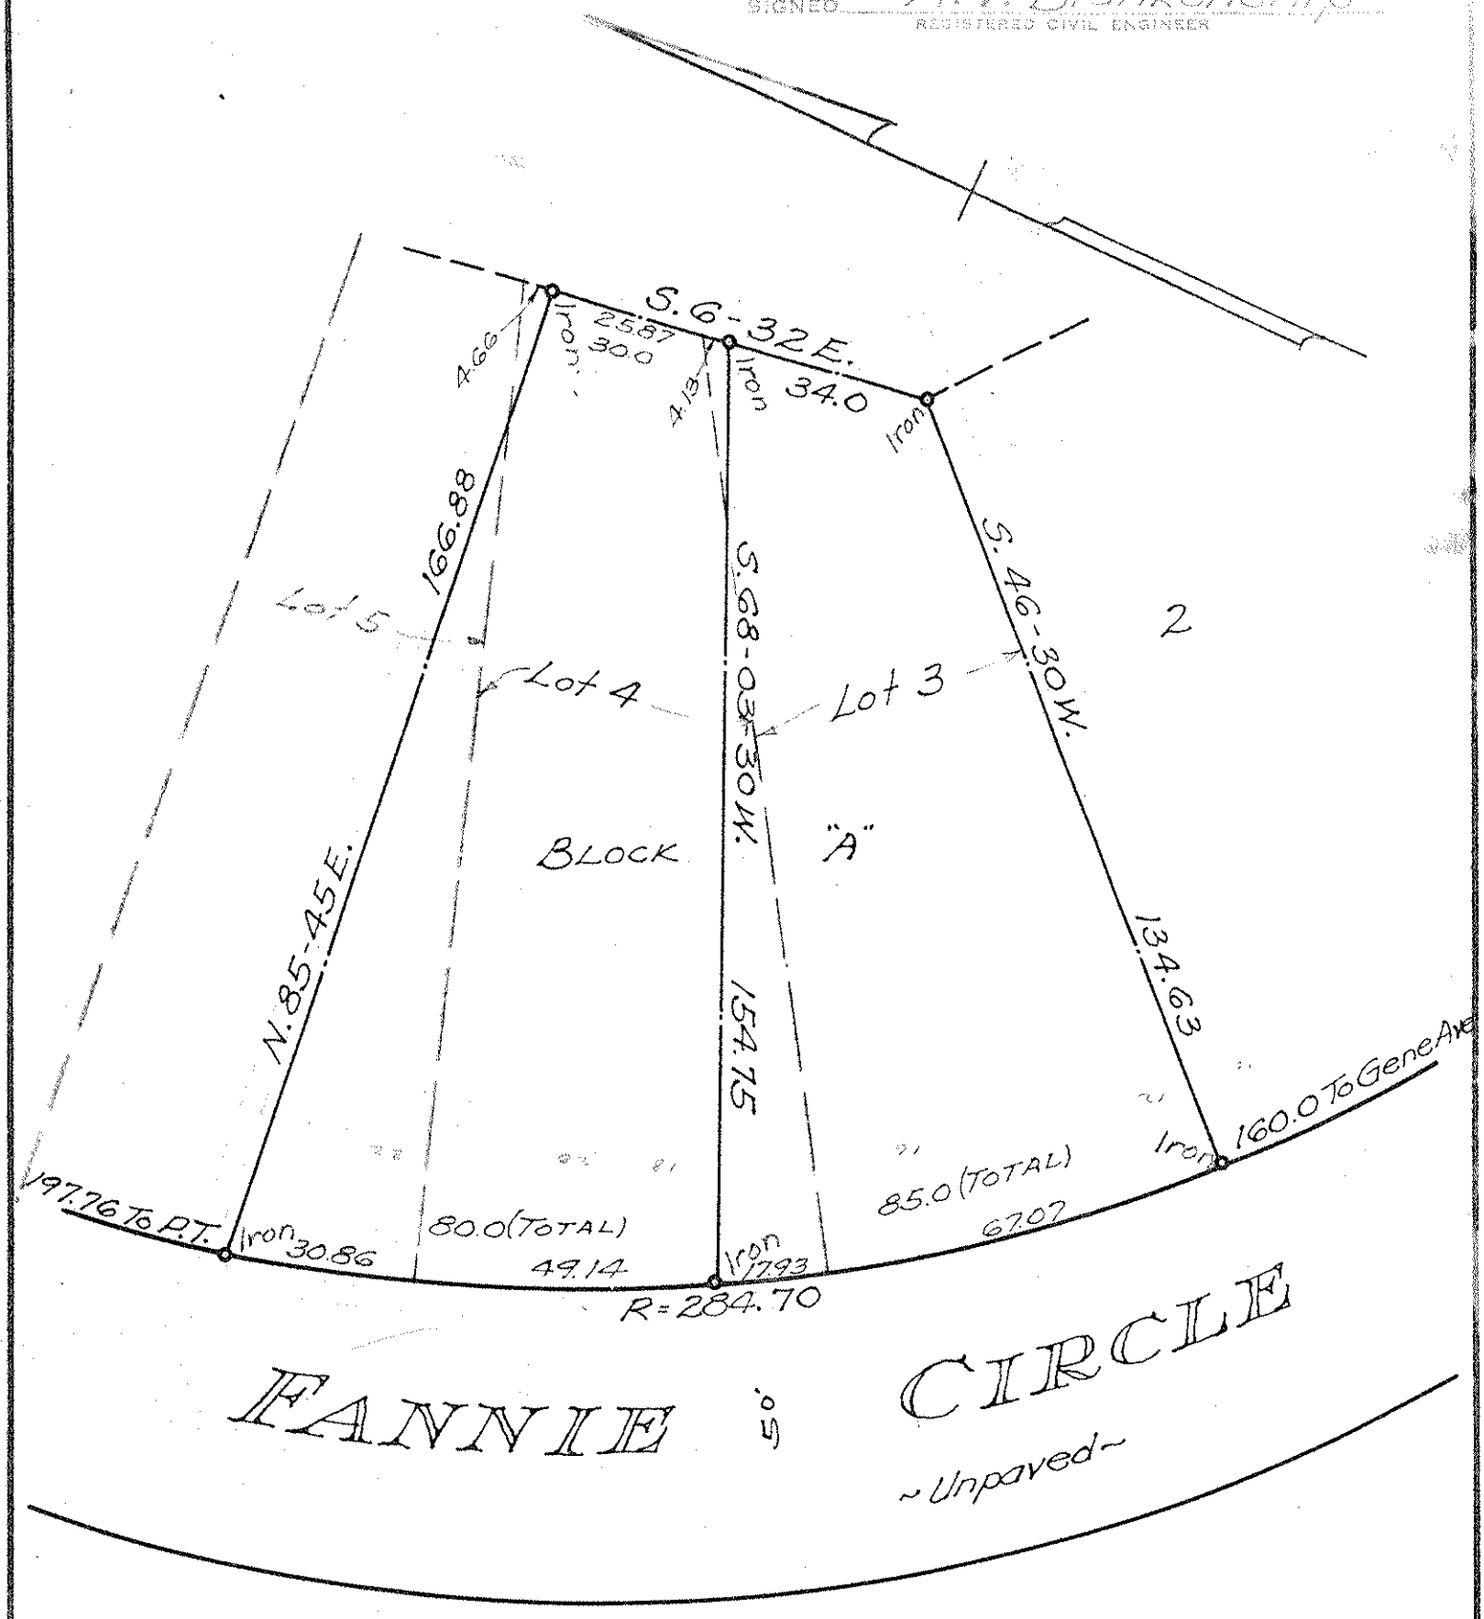

Boundary SURVEY
OF

Part of Lots 3, 4 & 5, Block "A", Grier Heights

SCALE 1" = 30'

CHARLOTTE, N. C.

A. V. BLANKENSHIP
CIVIL ENGINEER

THE PROPERTY OF Arthur S. Grier

MAP RECORDED IN BOOK 6 AT PAGE 363 DEED RECORDED IN BOOK PAGE