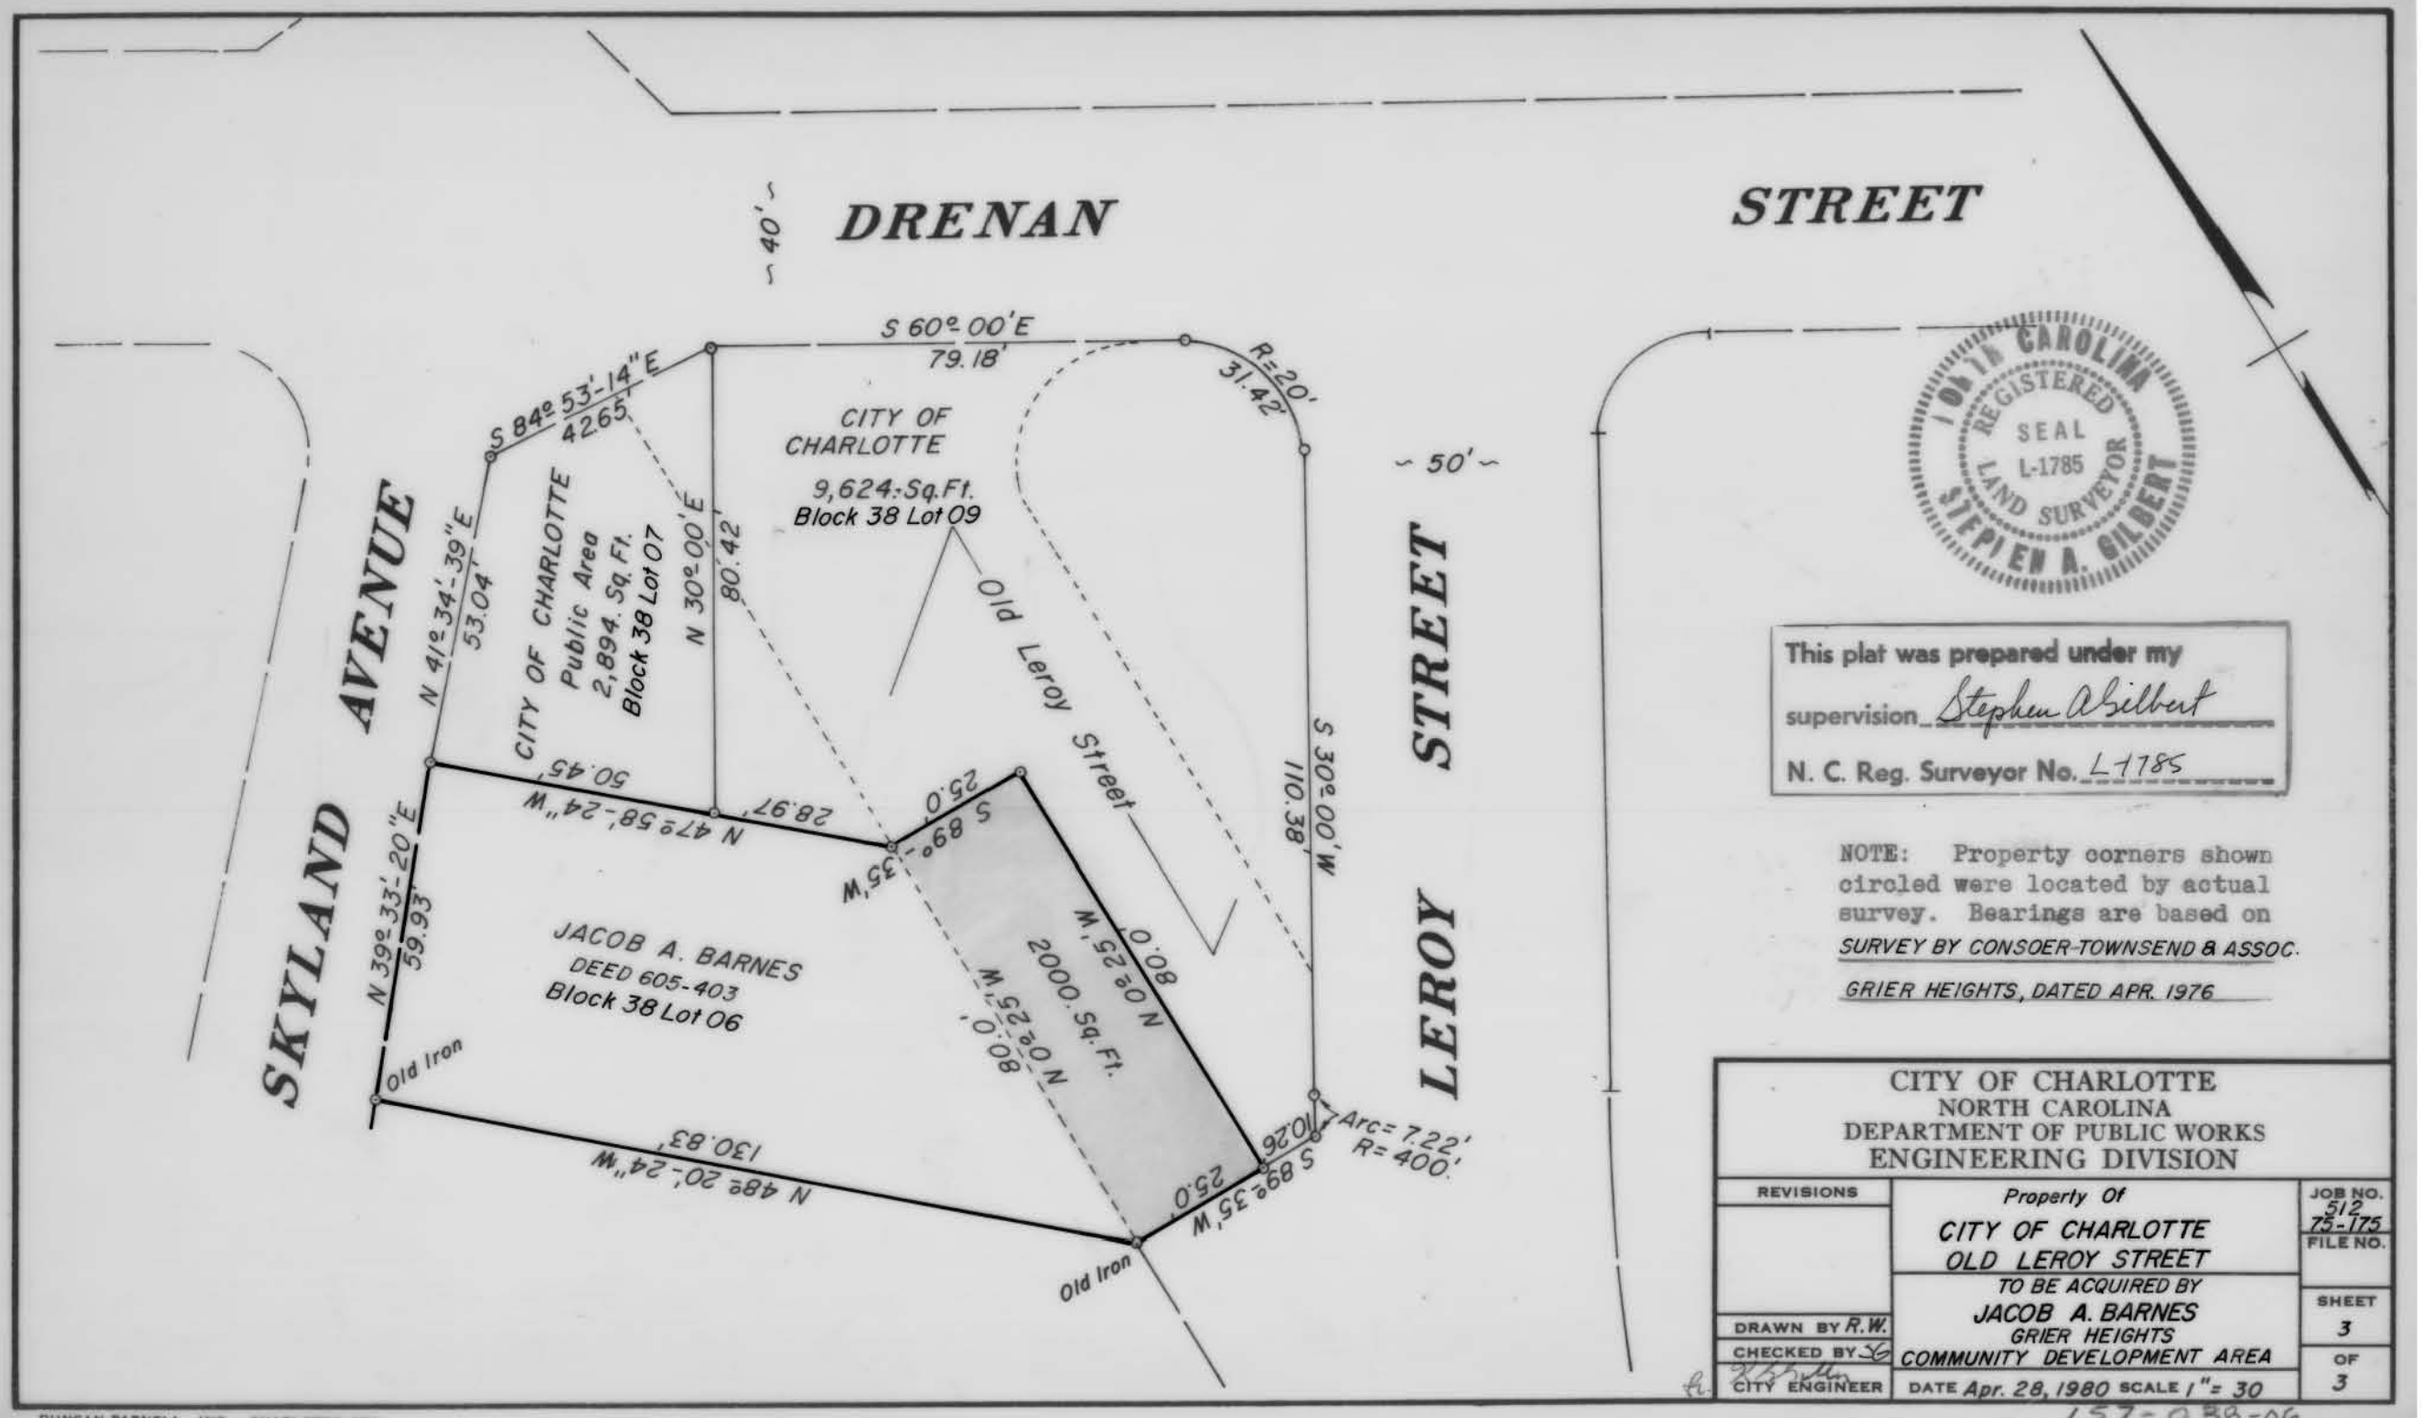

This plat was prepared under my supervision Stephen A Gilbert

N. C. Reg. Surveyor No. L-1785

NOTE: Property corners shown circled were located by actual survey. Bearings are based on SURVEY BY CONSOER-TOWNSEND & ASSOC. GRIER HEIGHTS, DATED APR. 1976

CITY OF CHARLOTTE
NORTH CAROLINA
DEPARTMENT OF PUBLIC WORKS
ENGINEERING DIVISION

REVISIONS	Property Of CITY OF CHARLOTTE OLD LEROY STREET	JOB NO. 512 FILE NO. 75-175
DRAWN BY R.W.	TO BE ACQUIRED BY JACOB A. BARNES GRIER HEIGHTS COMMUNITY DEVELOPMENT AREA	SHEET 3
CHECKED BY		OF 3
CITY ENGINEER	DATE Apr. 28, 1980 SCALE 1"= 30	

157-038-06

DUNCAN-PARNELL, INC., CHARLOTTE 279