AF 35129B

TOTAL AREA: 120,339.33 sq.ft. 2.763 ac.

AREA TAKEN: 499.76 sq.ft. 0.012 ac.

REMAINING AREA: 119,839.57 sq.ft. 2.751 ac.

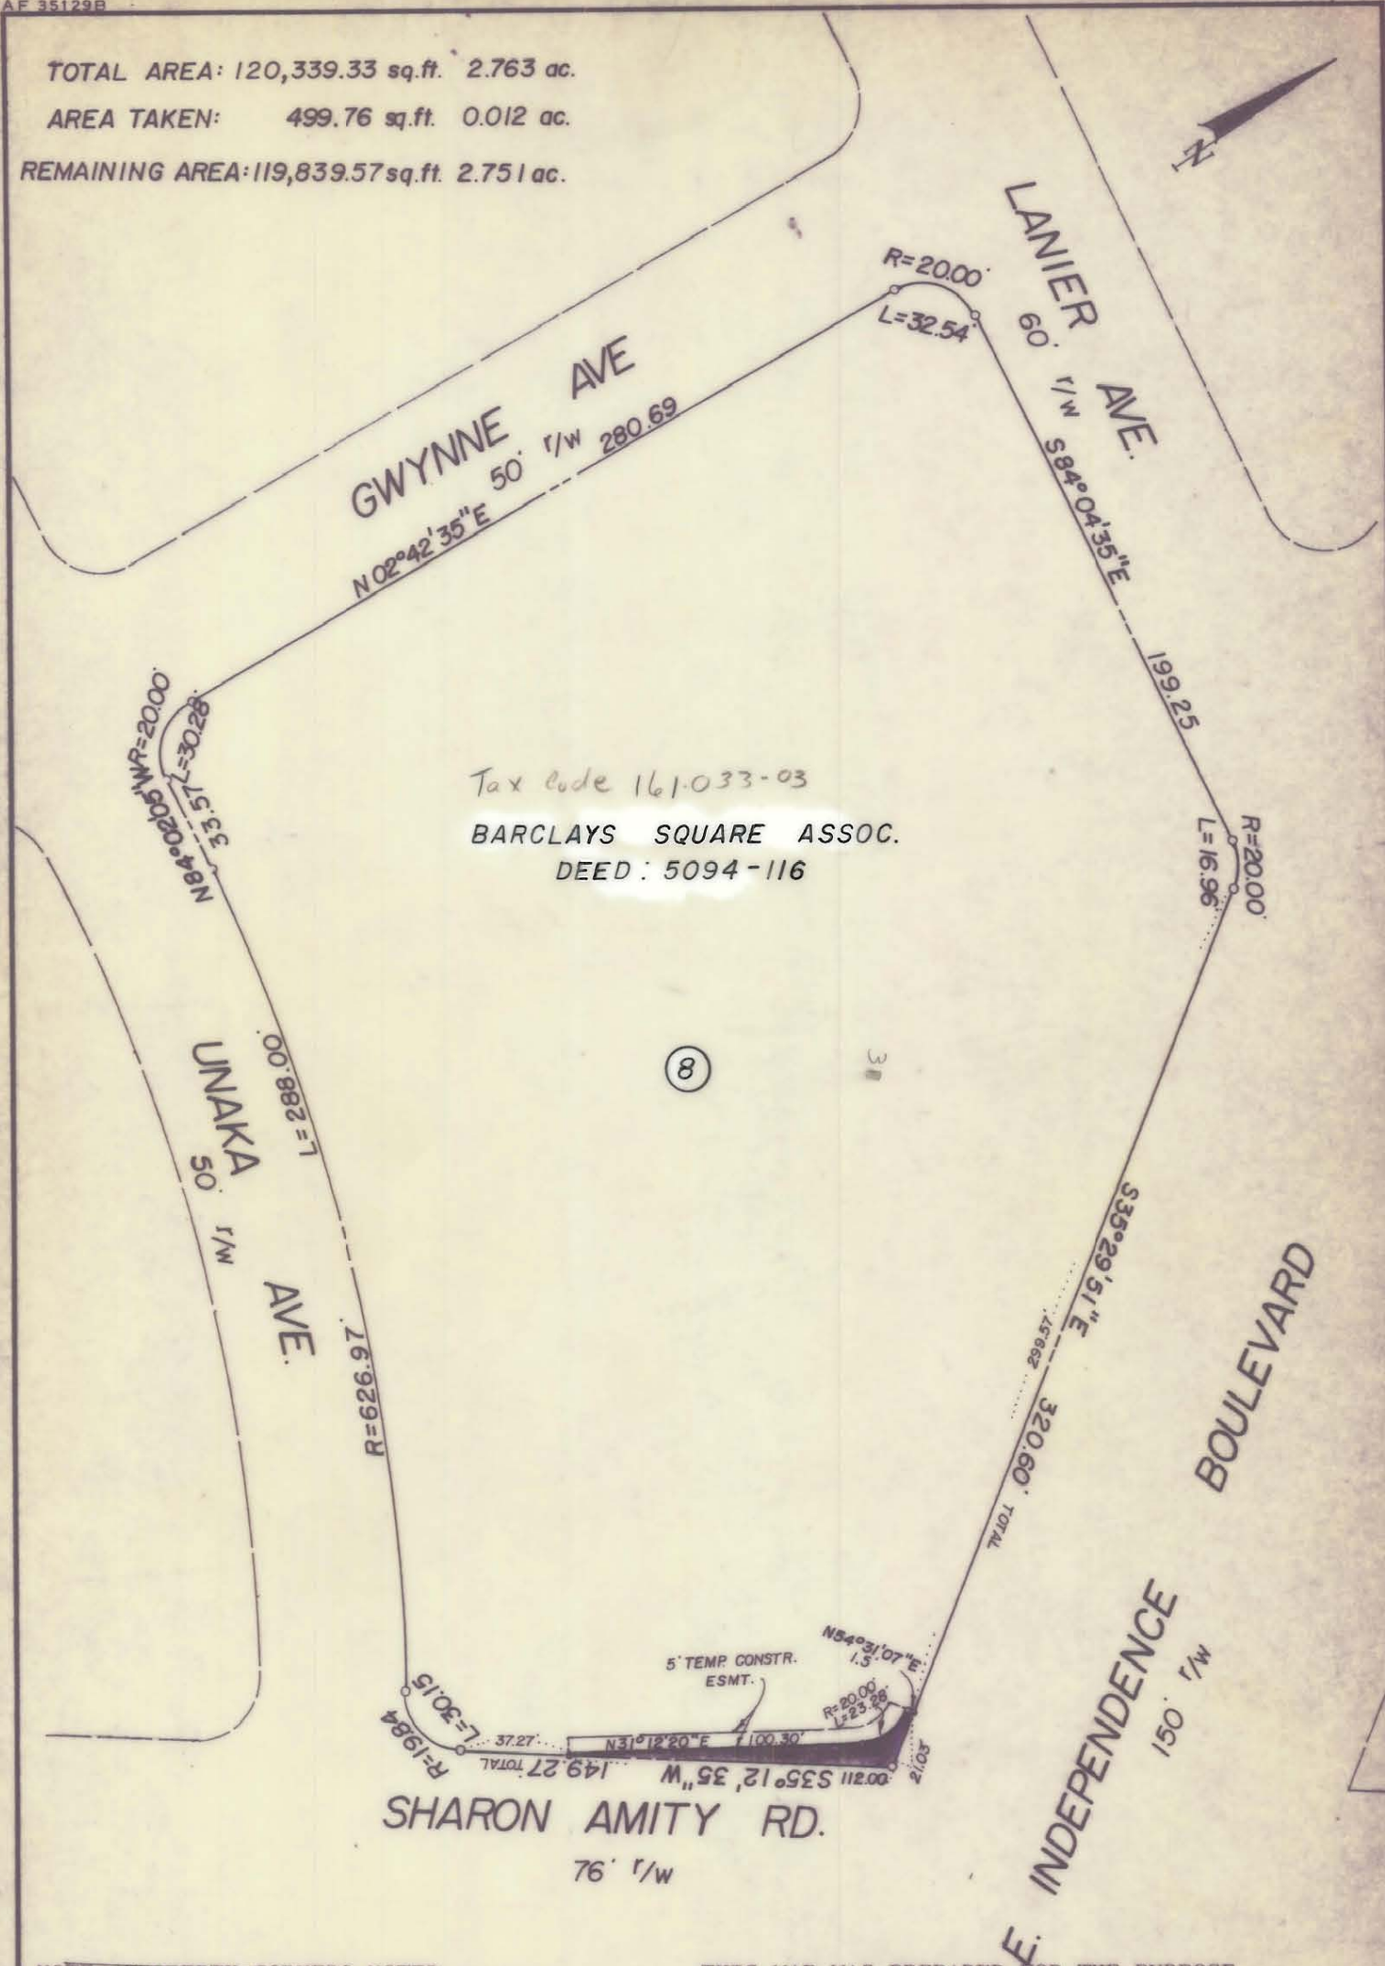

NOTE: PROPERTY CORNERS NOTED WERE LOCATED BY ACTUAL SURVEY BEARINGS ARE BASED ON DEED BOOK 4651 PAGE 309

THIS MAP WAS PREPARED FOR THE PURPOSE OF RIGHT OF WAY OR EASEMENT ACQUISITION ONLY, AND IS NOT INTENDED TO BE A BOUNDARY SURVEY OF THE PROPERTY SHOWN

THIS PLAT WAS PREPARED UNDER MY SUPERVISION Jack R. Christian
NCRLS L#2624

NORTH CAROLINA REGISTERED SEAL L-2624 LAND SURVEYOR JACK R. CHRISTIAN

CHARLOTTE
ENGINEERING DEPARTMENT

REVISIONS	PROPOSED r/w	JOB NO.
6-18-86	E. INDEPENDENCE BLVD.	512-84-099
7-21-86	SHARON AMITY RD.	FILE NO.
PROPERTY OWNER	PROPERTY OF	SHEET
DRAWN BY J.T.W.	BARCLAYS SQUARE ASSOC.	8
CHECKED BY R.D.S.		OF
SURVEY SUPERVISOR R. Dennis Smith	DATE 11-25-85 SCALE 1"=30'	8