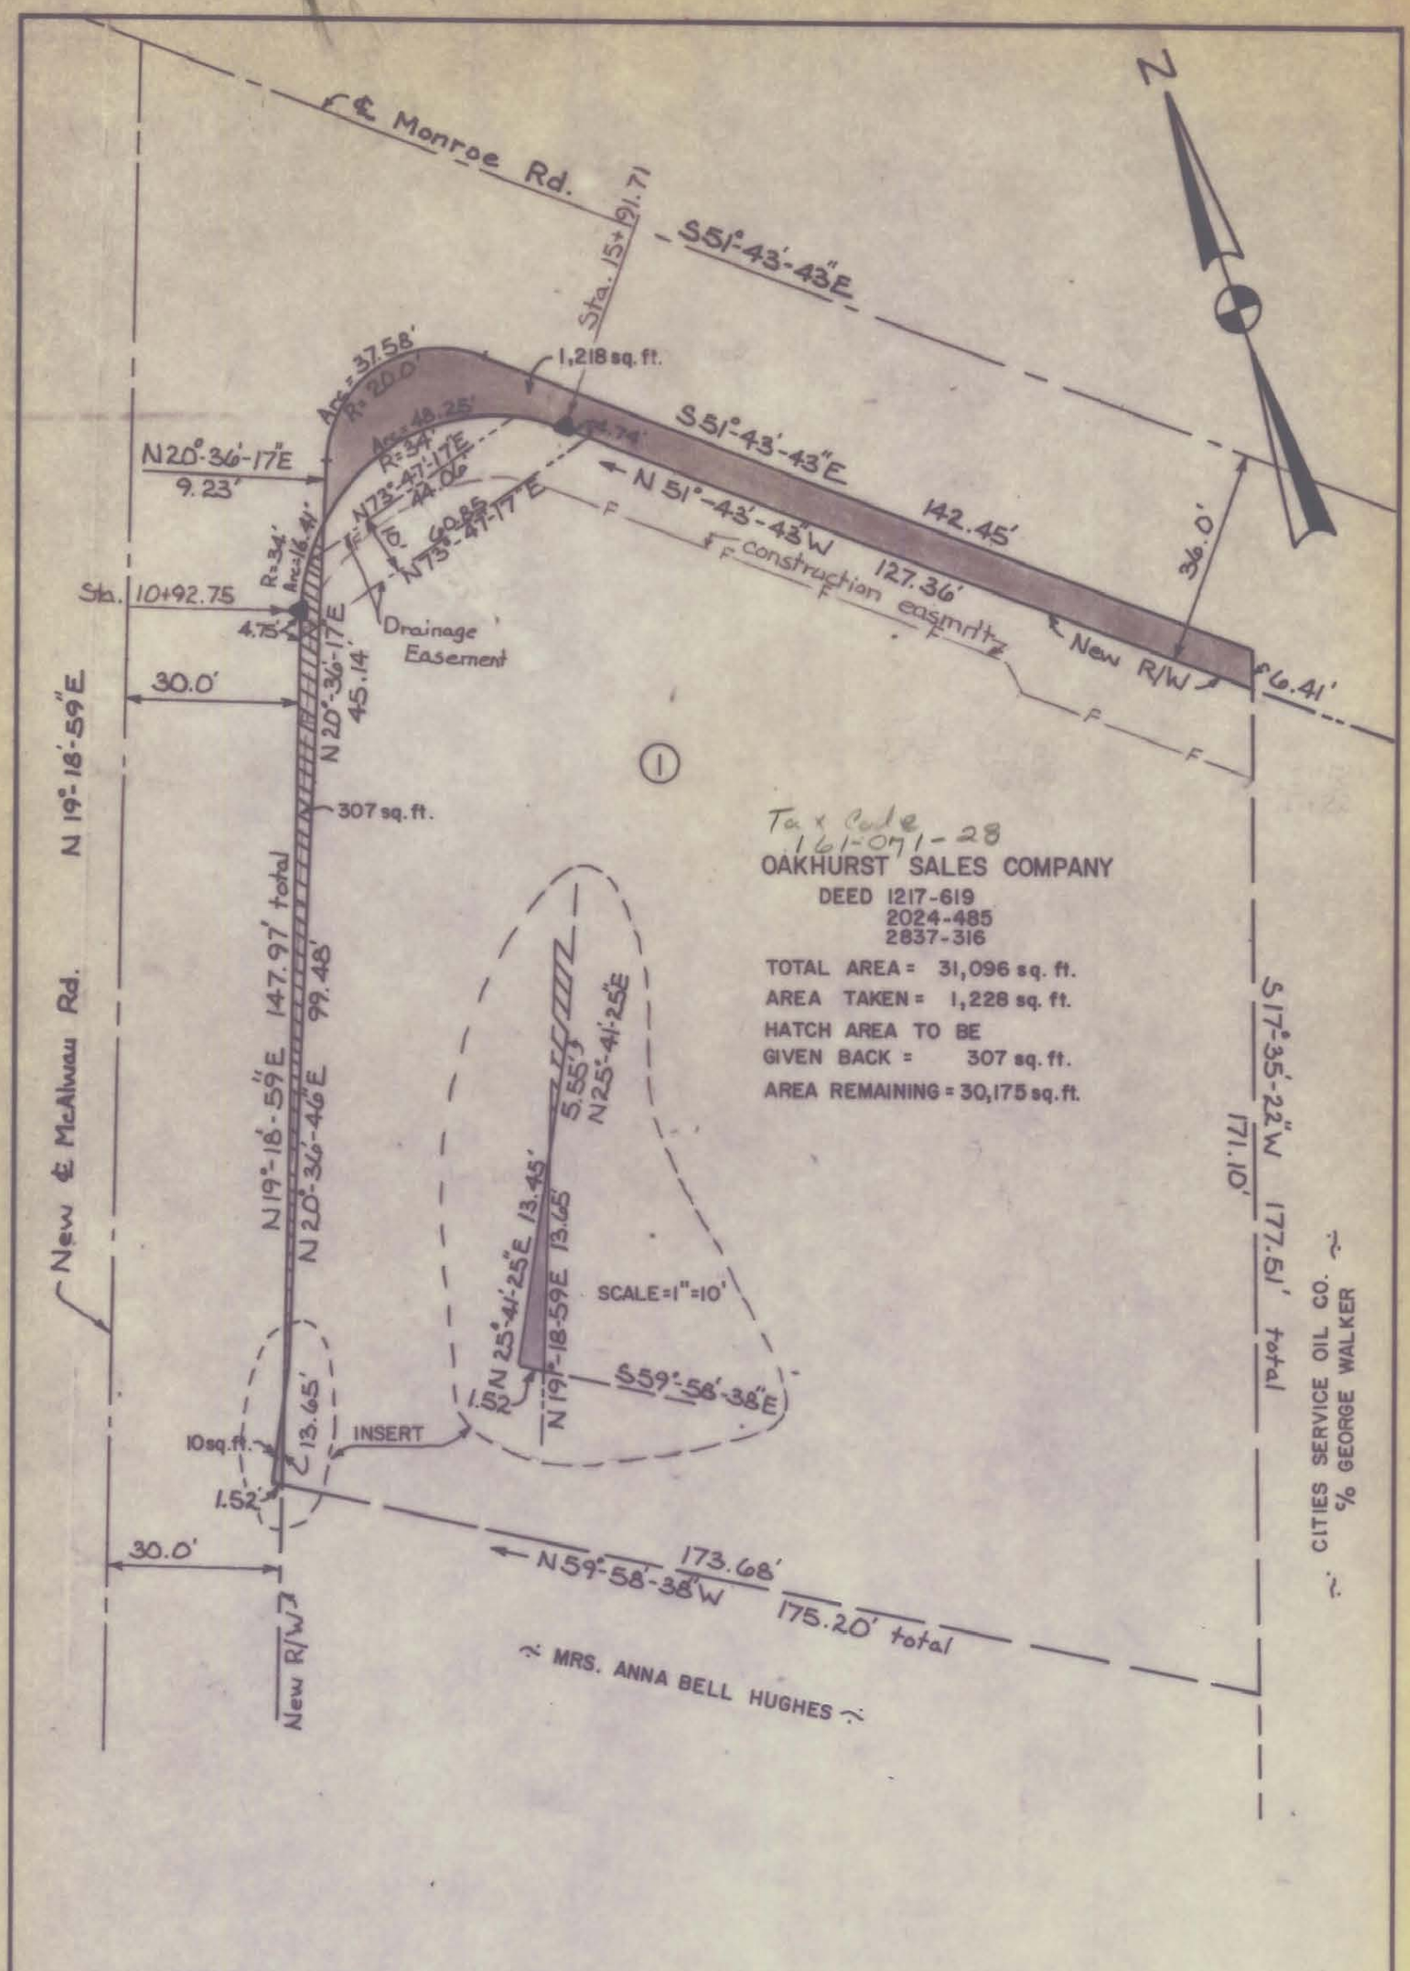

STATE PROJ. NO. 9.7100312

THIS PLAT WAS PREPARED UNDER MY SUPERVISION. Daniel H. Goodall
N.C. REG. LAND SURVEYOR NO. L-1493

NOTE:
PROPERTY CORNERS SHOWN CIRCLED WERE LOCATED BY ACTUAL SURVEY. BEARINGS ARE BASED ON CONST. PLANS, McALWAY RD.-MONROE RD., BY GIDDINGS & ASSOC. FEB. 1975

NORTH CAROLINA REGISTERED SEAL L-1493 LAND SURVEYOR DANIEL H. GOODALL

CITY OF CHARLOTTE
NORTH CAROLINA
DEPARTMENT OF PUBLIC WORKS
ENGINEERING DIVISION

REVISIONS	PROPOSED R/W McALWAY RD.—MONROE RD. INTERSECTION	JOB NO.
	PROPERTY OF	FILE NO. 167
DRAWN BY G.M.C. CHECKED BY D.G.	OAKHURST SALES COMPANY	SHEET 1
CITY ENGINEER	DATE 1-25-75 SCALE 1" = 30'	OF 15

Book 161-071-28