AF 35129A

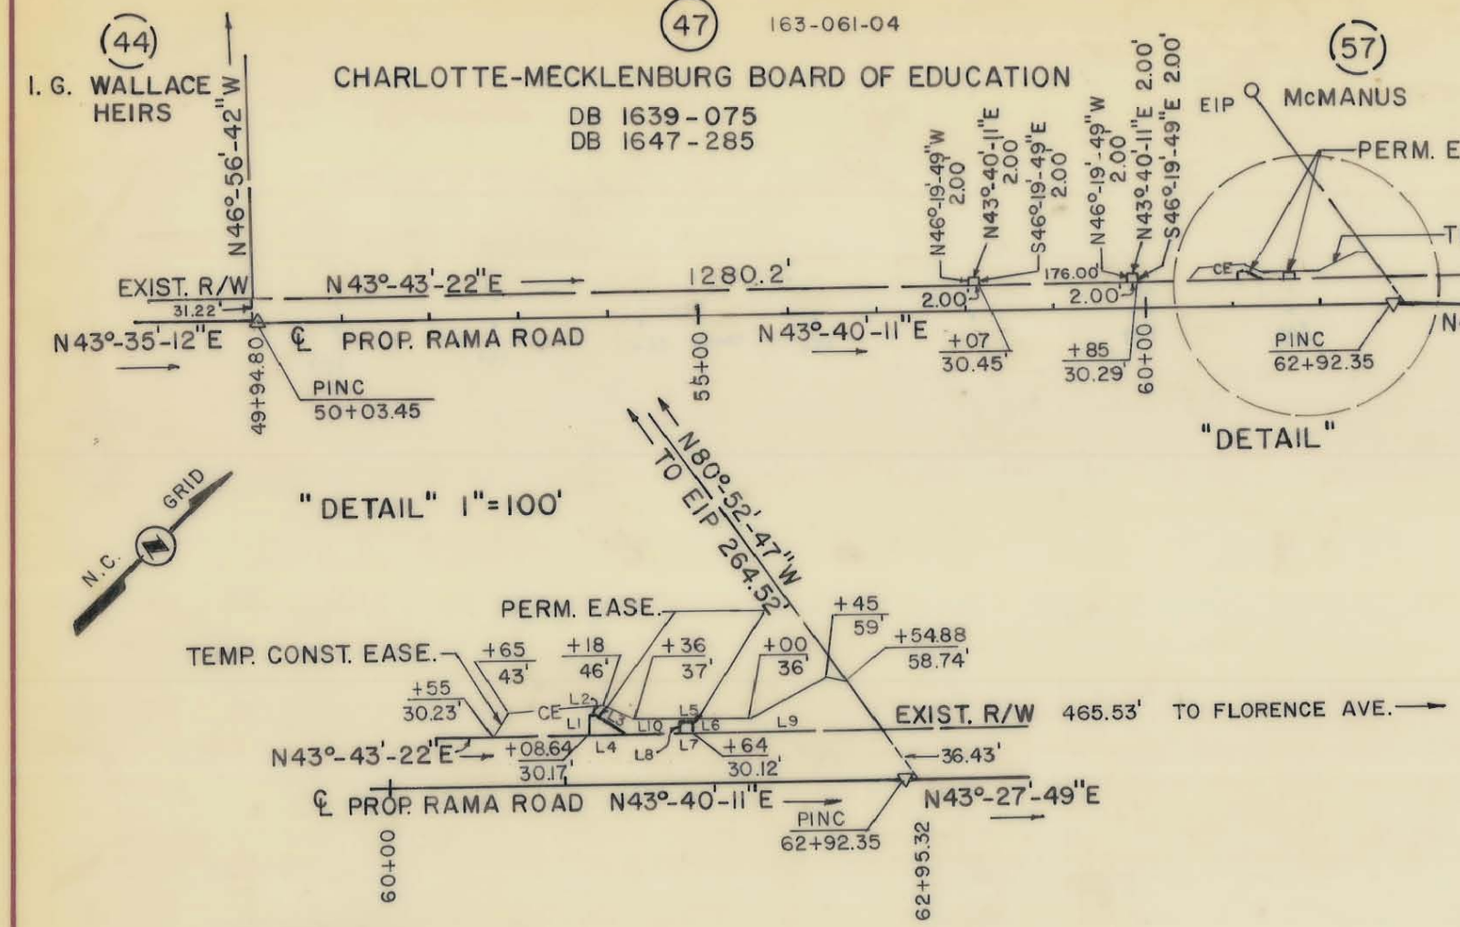

* TOTAL AREA	1,282,973 S.F.	29.453 AC.
AREA IN PERM. EASE.	177 S.F.	0.004 AC.
AREA IN TEMP. CONST. EASE.	2,743 S.F.	0.063 AC.

* "TOTAL AREA" TAKEN FROM DEED

REQUIRED Oct. 12, 1988

DEED REF. 5884-441

NOTE:
PROPERTY CORNERS SHOWN AS OPEN CIRCLES WERE LOCATED BY ACTUAL SURVEY. BEARINGS AND DISTANCES SHOWN IN PARENTHESES ARE BASED ON DEED INFORMATION.

THIS PLAT WAS PREPARED UNDER MY SUPERVISION.

Charles E. Good
N.C. REG. LAND SURVEYOR NO. L-1138

THIS MAP WAS PREPARED FOR THE PURPOSE OF ACQUIRING RIGHT-OF-WAY AND/OR AN EASEMENT ONLY, AND IS NOT INTENDED TO BE A BOUNDARY SURVEY OF THE PROPERTY SHOWN.

NORTH CAROLINA REGISTERED L1138 LAND SURVEYOR CHARLES E. GOOD

L1	N46°-19'-49"W 8.58'
L2	N 15°-12'-06"E 7.50'
L3	N81°-02'-55"E 20.05'
L4	S43°-43'-22"W 22.53'
L5	N43°-40'-11"E 2.00'
L6	S46°-19'-49"E 2.00'
L7	S43°-43'-22"W 2.00'
L8	N46°-19'-49"W 2.00'
L9	N43°-43'-22"E 110.66'
L10	N43°-43'-22"E 30.83'

CHARLOTTE
ENGINEERING DEPARTMENT

REVISIONS

RAMA ROAD WIDENING

Property of
CHARLOTTE - MECKLENBURG
BOARD OF EDUCATION

DRAWN BY RW&A
CHECKED BY
K. Dennis Smith
SURVEY SUPERVISOR
DATE NOV. 1986 SCALE 1" = 200'

JOB NO. 512-85-109
FILE NO.
SHEET 47B/2
OF 50

163-61-04