AF 35129B

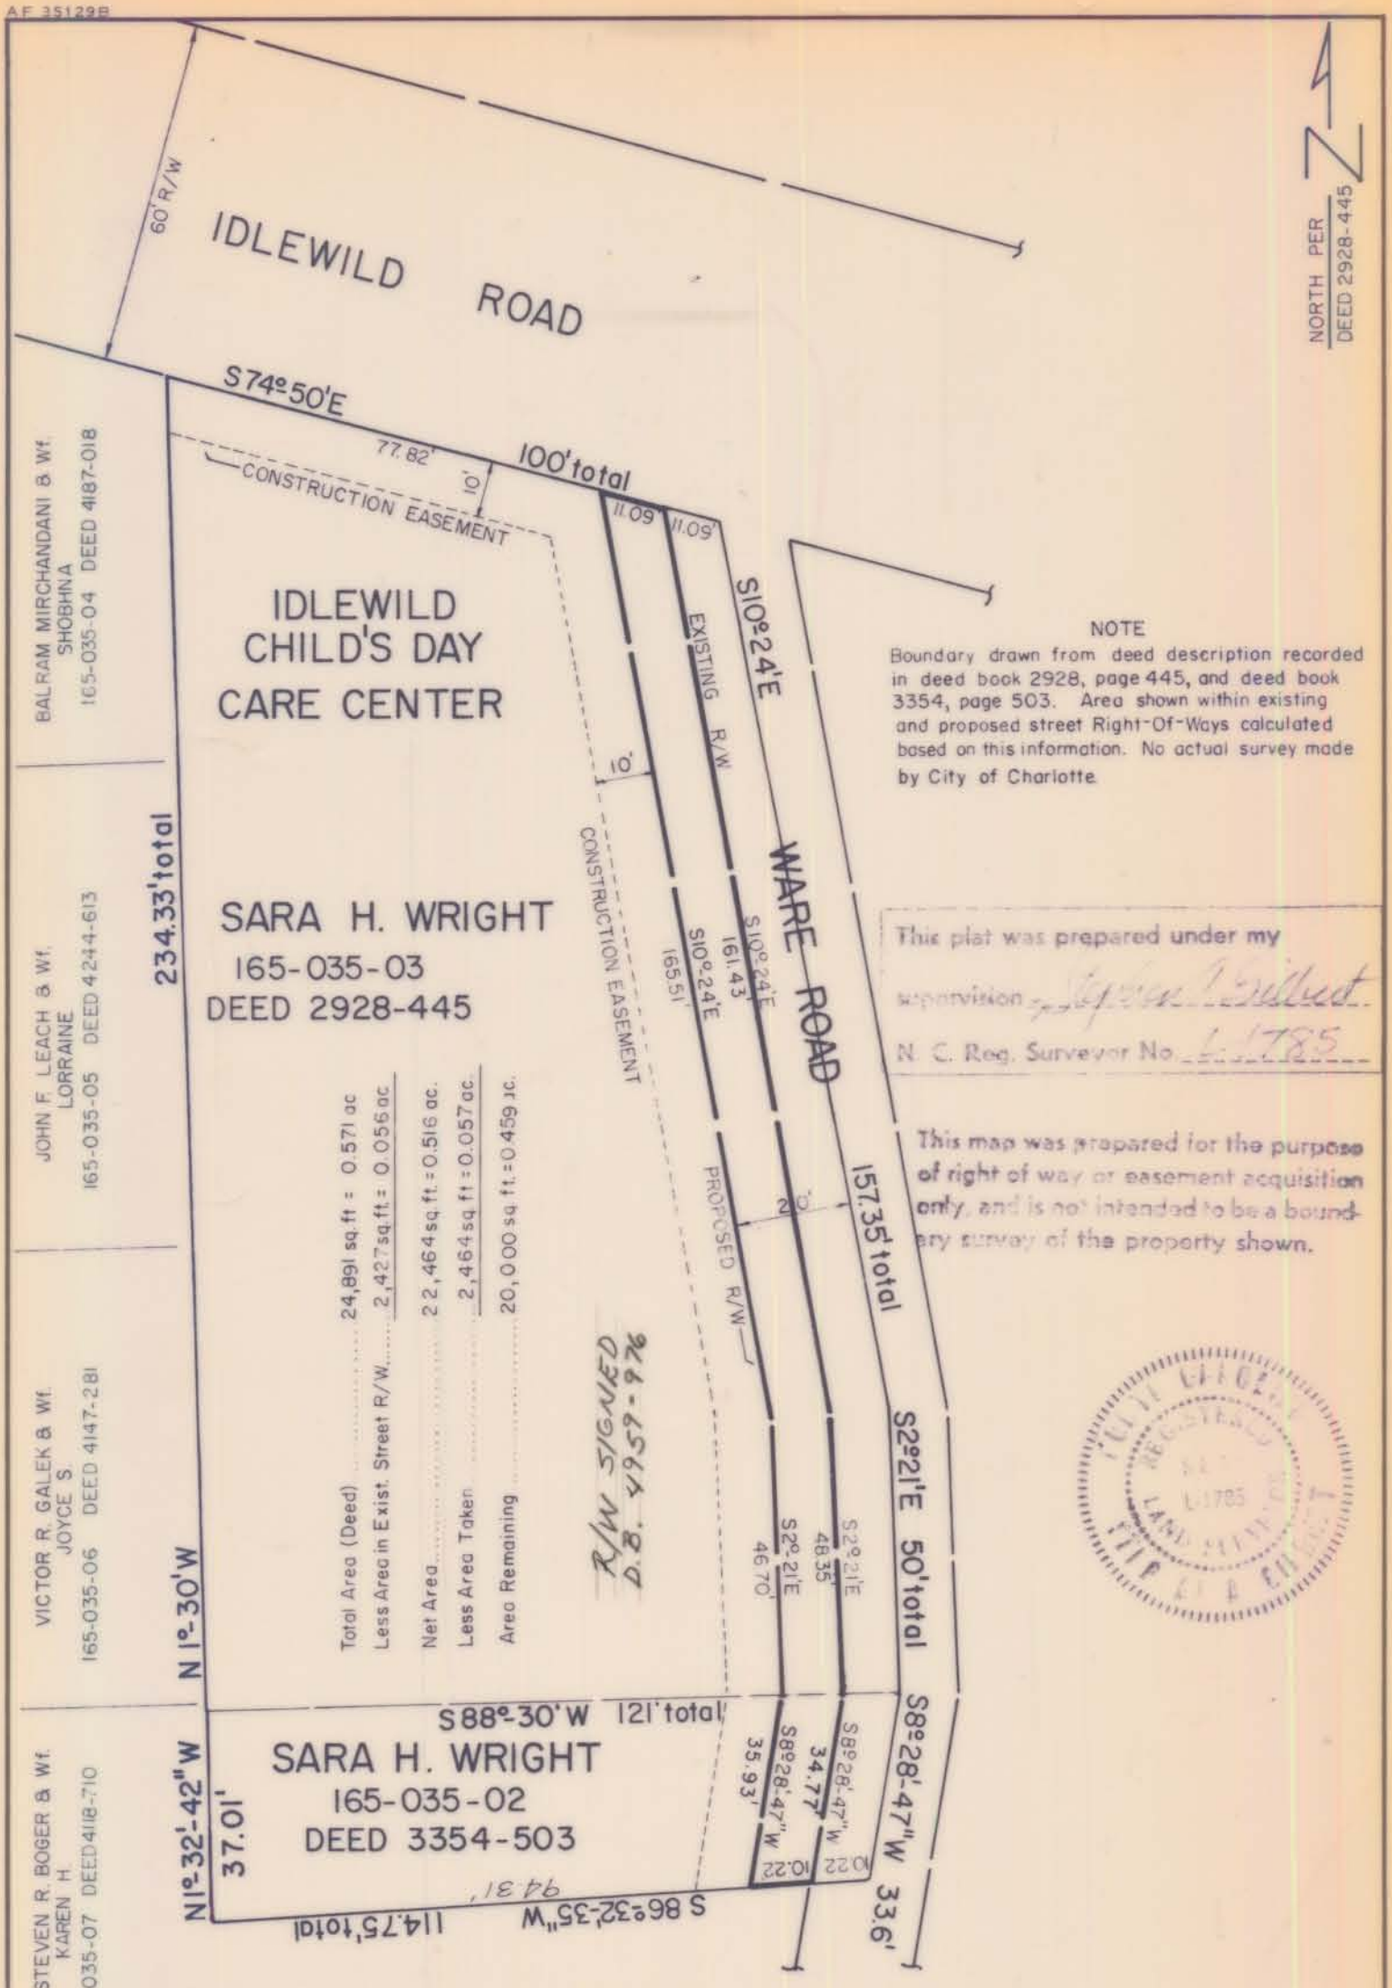

NOTE

Boundary drawn from deed description recorded in deed book 2928, page 445, and deed book 3354, page 503. Area shown within existing and proposed street Right-Of-Ways calculated based on this information. No actual survey made by City of Charlotte.

This plat was prepared under my supervision. Stephen Pollard
N. C. Reg. Surveyor No. L-1785

This map was prepared for the purpose of right of way or easement acquisition only, and is not intended to be a boundary survey of the property shown.

CHARLOTTE
ENGINEERING DEPARTMENT

REVISIONS	PROPOSED R/W WARE ROAD	JOB NO.
		FILE NO.
	PROPERTY OF	SHEET 1
DRAWN BY MJG	SARA H. WRIGHT	OF 1
CHECKED BY	DATE JULY 18, 1984 SCALE 1"=30'	

FILE 165-035-03