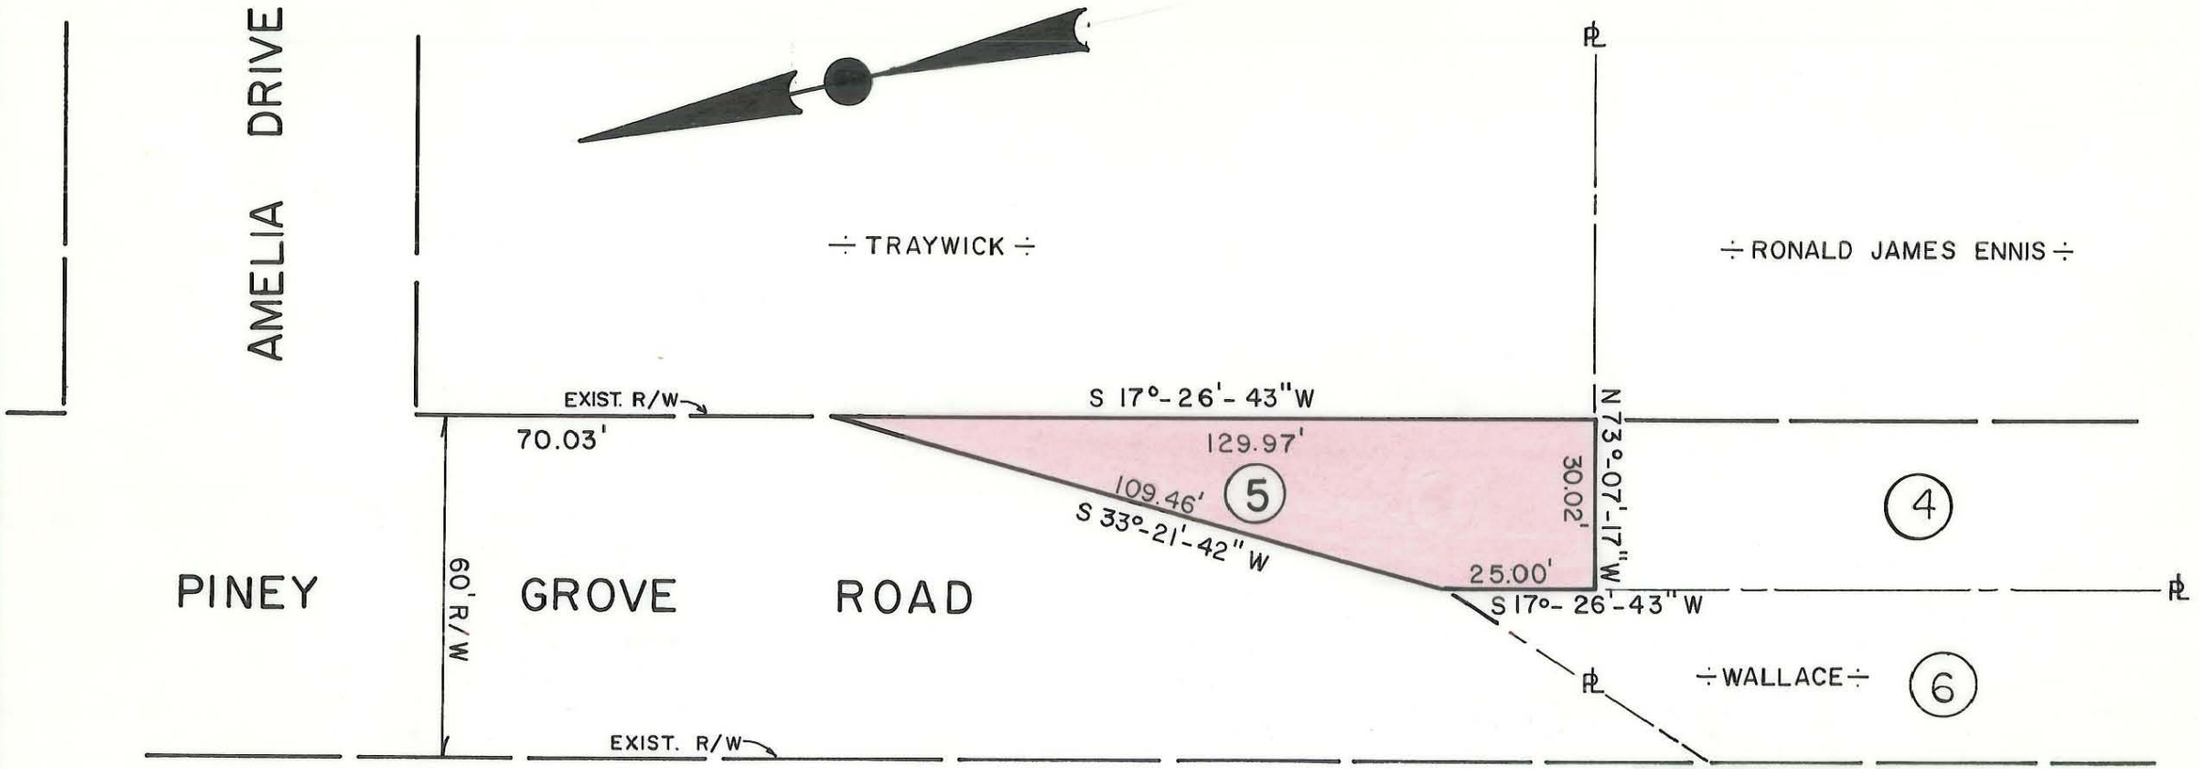

(5)

CRESTHILL LAND CORP.

165-102-12

DEED: 3020-85

Total Area 2,325 Sq. Ft. = 0.053 Ac.

NOTE: Property corners shown circled were located by actual survey. Bearings are based on MAP BOOK 17 PAGE 361

This plat was prepared under my supervision Stephen A Gilbert

N. C. Reg. Surveyor No. L-1785

NORTH CAROLINA REGISTERED SEAL L-1785 LAND SURVEYOR STEPHEN A GILBERT

This map was prepared for the purpose of obtaining a right of way only and is not intended to be a boundary survey of the property shown.

CITY OF CHARLOTTE
NORTH CAROLINA
DEPARTMENT OF PUBLIC WORKS
ENGINEERING DIVISION

REVISIONS	PROPOSED EXTENSION	JOB NO. 512-75-056
	PINEY GROVE ROAD	FILE NO. R/W 105
	PROPERTY OF	SHEET 5
DRAWN BY MAS	CRESTHILL LAND CORP.	
CHECKED BY SAG		OF 6
CITY ENGINEER	DATE SEPT. 10, 76 SCALE 1" = 30'	

DUNCAN-PARNELL, INC., CHARLOTTE 376

165-102-08