This map was prepared for the purpose of right of way or easement acquisition only, and is not intended to be a boundary survey of the property shown.

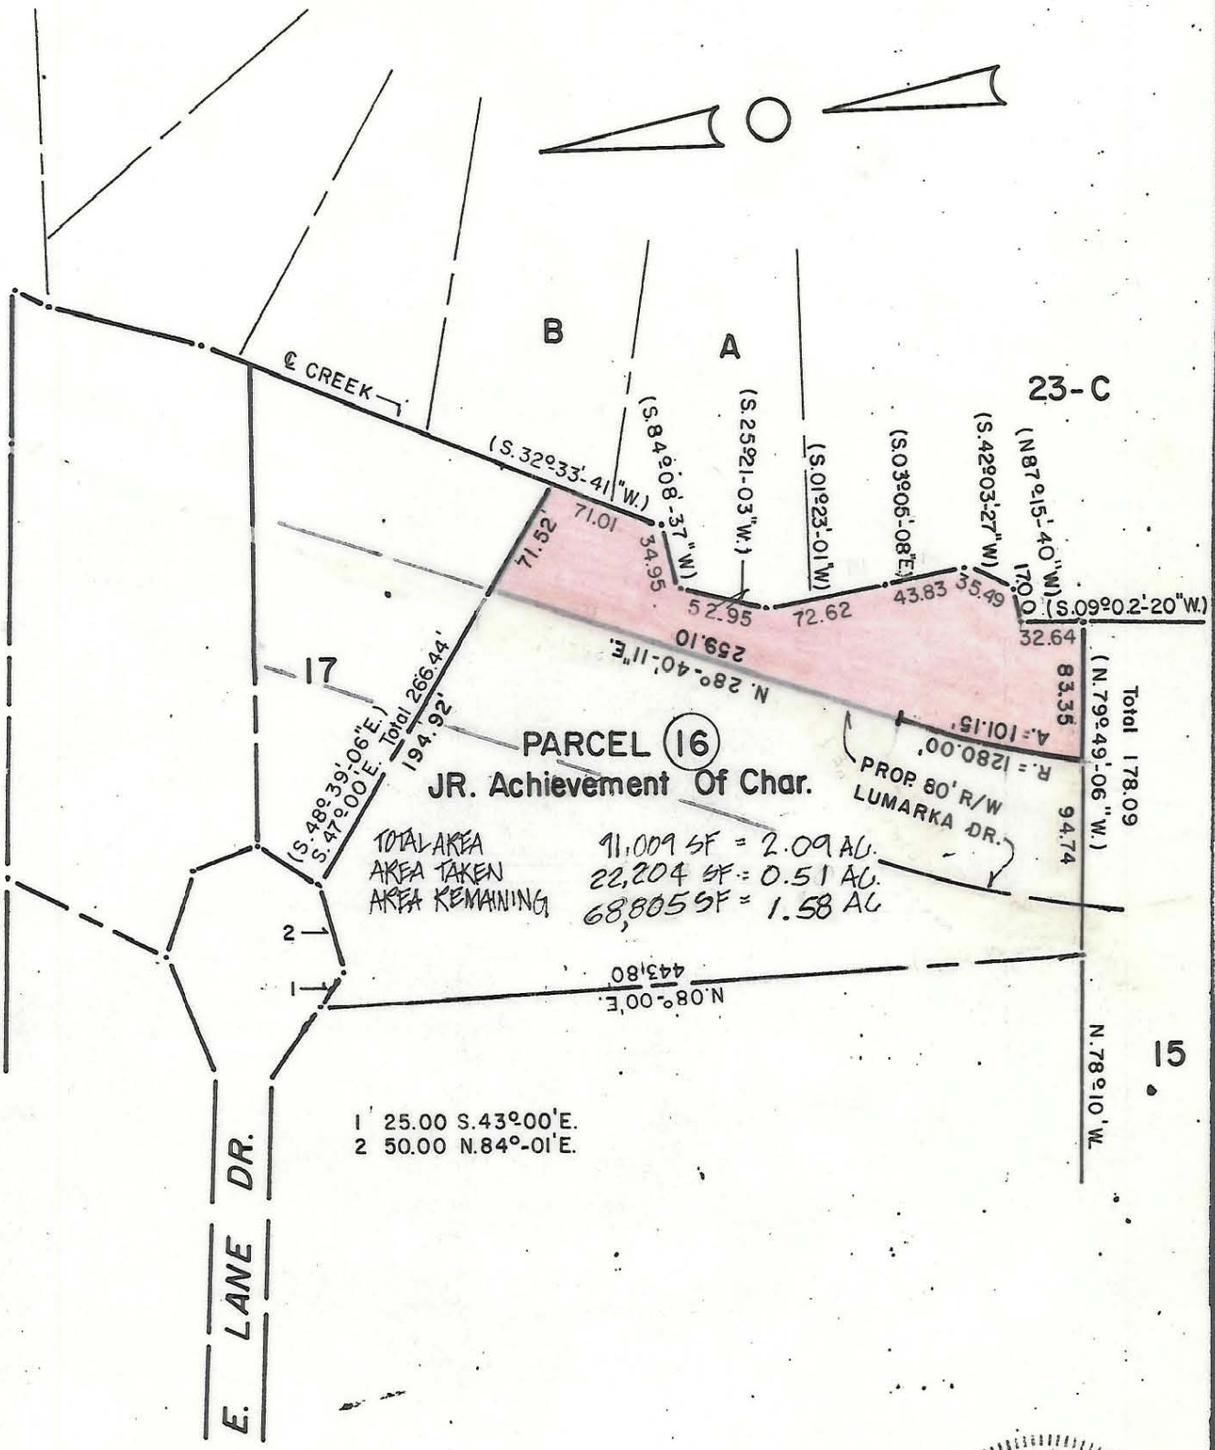

This plat was prepared under my supervision Stephen A. Gilbert

N. C. Reg. Surveyor No. L-1785

NORTH CAROLINA REGISTERED SEAL L-1785 LAND SURVEYOR STEPHEN A. GILBERT

NOTE: Property corners shown circled were located by actual survey. Bearings are based on N.C. GRID

NOTE: Greenway Boundary Shown As Solid Line, Bearings Shown in Parenthesis ( ) Are Based On N.C. Grid System.

All Other Bearings Shown Are Based On Deeds.

MECKLENBURG COUNTY
PARK AND RECREATION DEPARTMENT

CITY OF CHARLOTTE
NORTH CAROLINA
DEPARTMENT OF PUBLIC WORKS
ENGINEERING DIVISION

REVISIONS	PROPERTY TO BE ACQUIRED FOR	JOB NO.
4-20-83 LUMARKA DR.	CAMPBELL CREEK GREENWAY	FILE NO.
DRAWN BY M S	PROPERTY OF JR. ACHIEVEMENT OF CHARLOTTE	SHEET 16
CHECKED BY		OF
CITY ENGINEER	DATE 12/16/82 SCALE 1" = 100'	

CAN-PARNELL, INC., CHARLOTTE 270