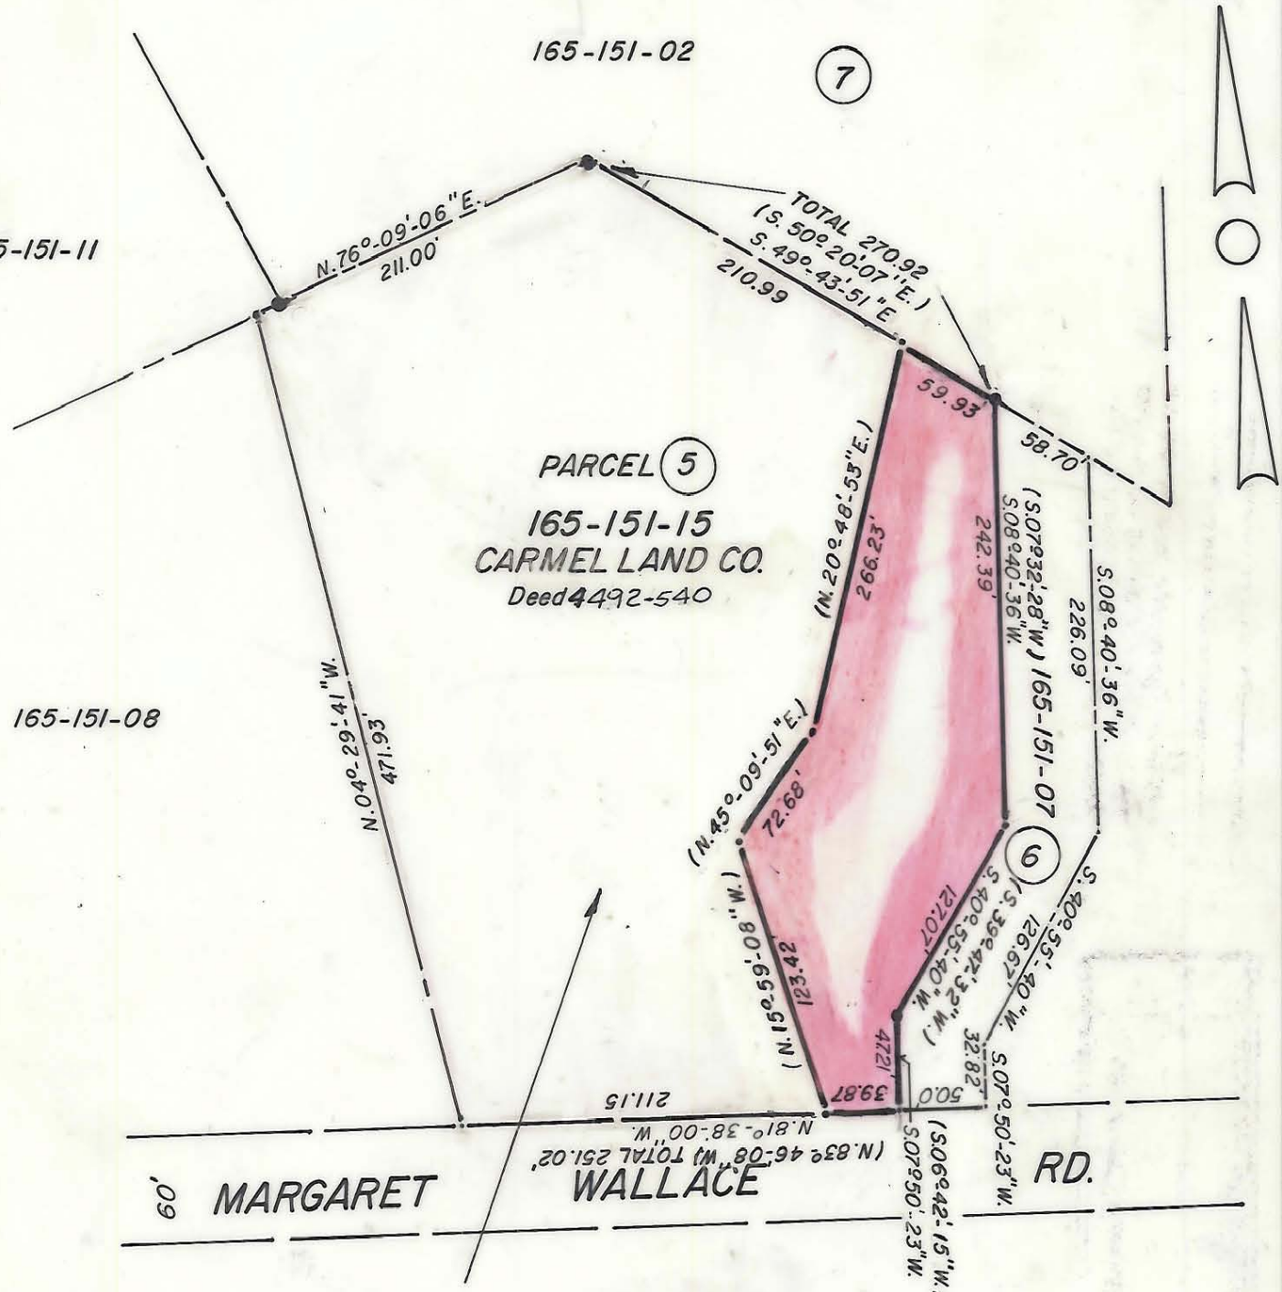

TOTAL AREA	= 173,979 S.F. = 3.994 AC.	
AREA TAKEN	= 35,964 S.F. = 0.826 AC.	
AREA REMAINING	= 138,025 S.F. = 3.168 AC.	

NOTE: Greenway Boundary Shown As Solid Line, Bearings Shown in Parenthesis ( ) Are Based On N.C. Grid System.

All Other Bearings Shown Are Based On Deeds.

NOTE: Property corners shown circled were located by actual survey. Bearings are based on

4231-243

N.C. Grid

This plat was prepared under my supervision Stephen A. Gilbert

N. C. Reg. Surveyor No. L-1785

NORTH CAROLINA REGISTERED SEAL L-1785 LAND SURVEYOR STEPHEN A. GILBERT

MECKLENBURG COUNTY
PARK AND RECREATION DEPARTMENT

CITY OF CHARLOTTE
NORTH CAROLINA
DEPARTMENT OF PUBLIC WORKS
ENGINEERING DIVISION

REVISIONS	PROPERTY TO BE ACQUIRED FOR	JOB NO.
9-2-82 BEARINGS AREA TAKEN 12-31-82	CAMPBELL CREEK GREENWAY	FILE NO.
	PROPERTY OF	SHEET 5
DRAWN BY MS CHECKED BY RL	CARMEL LAND CO.	OF
CITY ENGINEER	DATE JAN. 5 1982 SCALE 1"=100'	

DUNCAN-PARNELL, INC., CHARLOTTE 279