This map was prepared for the purpose of right of way or easement acquisition only, and is not intended to be a boundary survey of the property shown.

NOTE: Greenway Boundary Shown As Solid Line, Bearings Shown in Parenthesis ( ) Are Based On N.C. Grid System.

All Other Bearings Shown Are Based On Deeds.

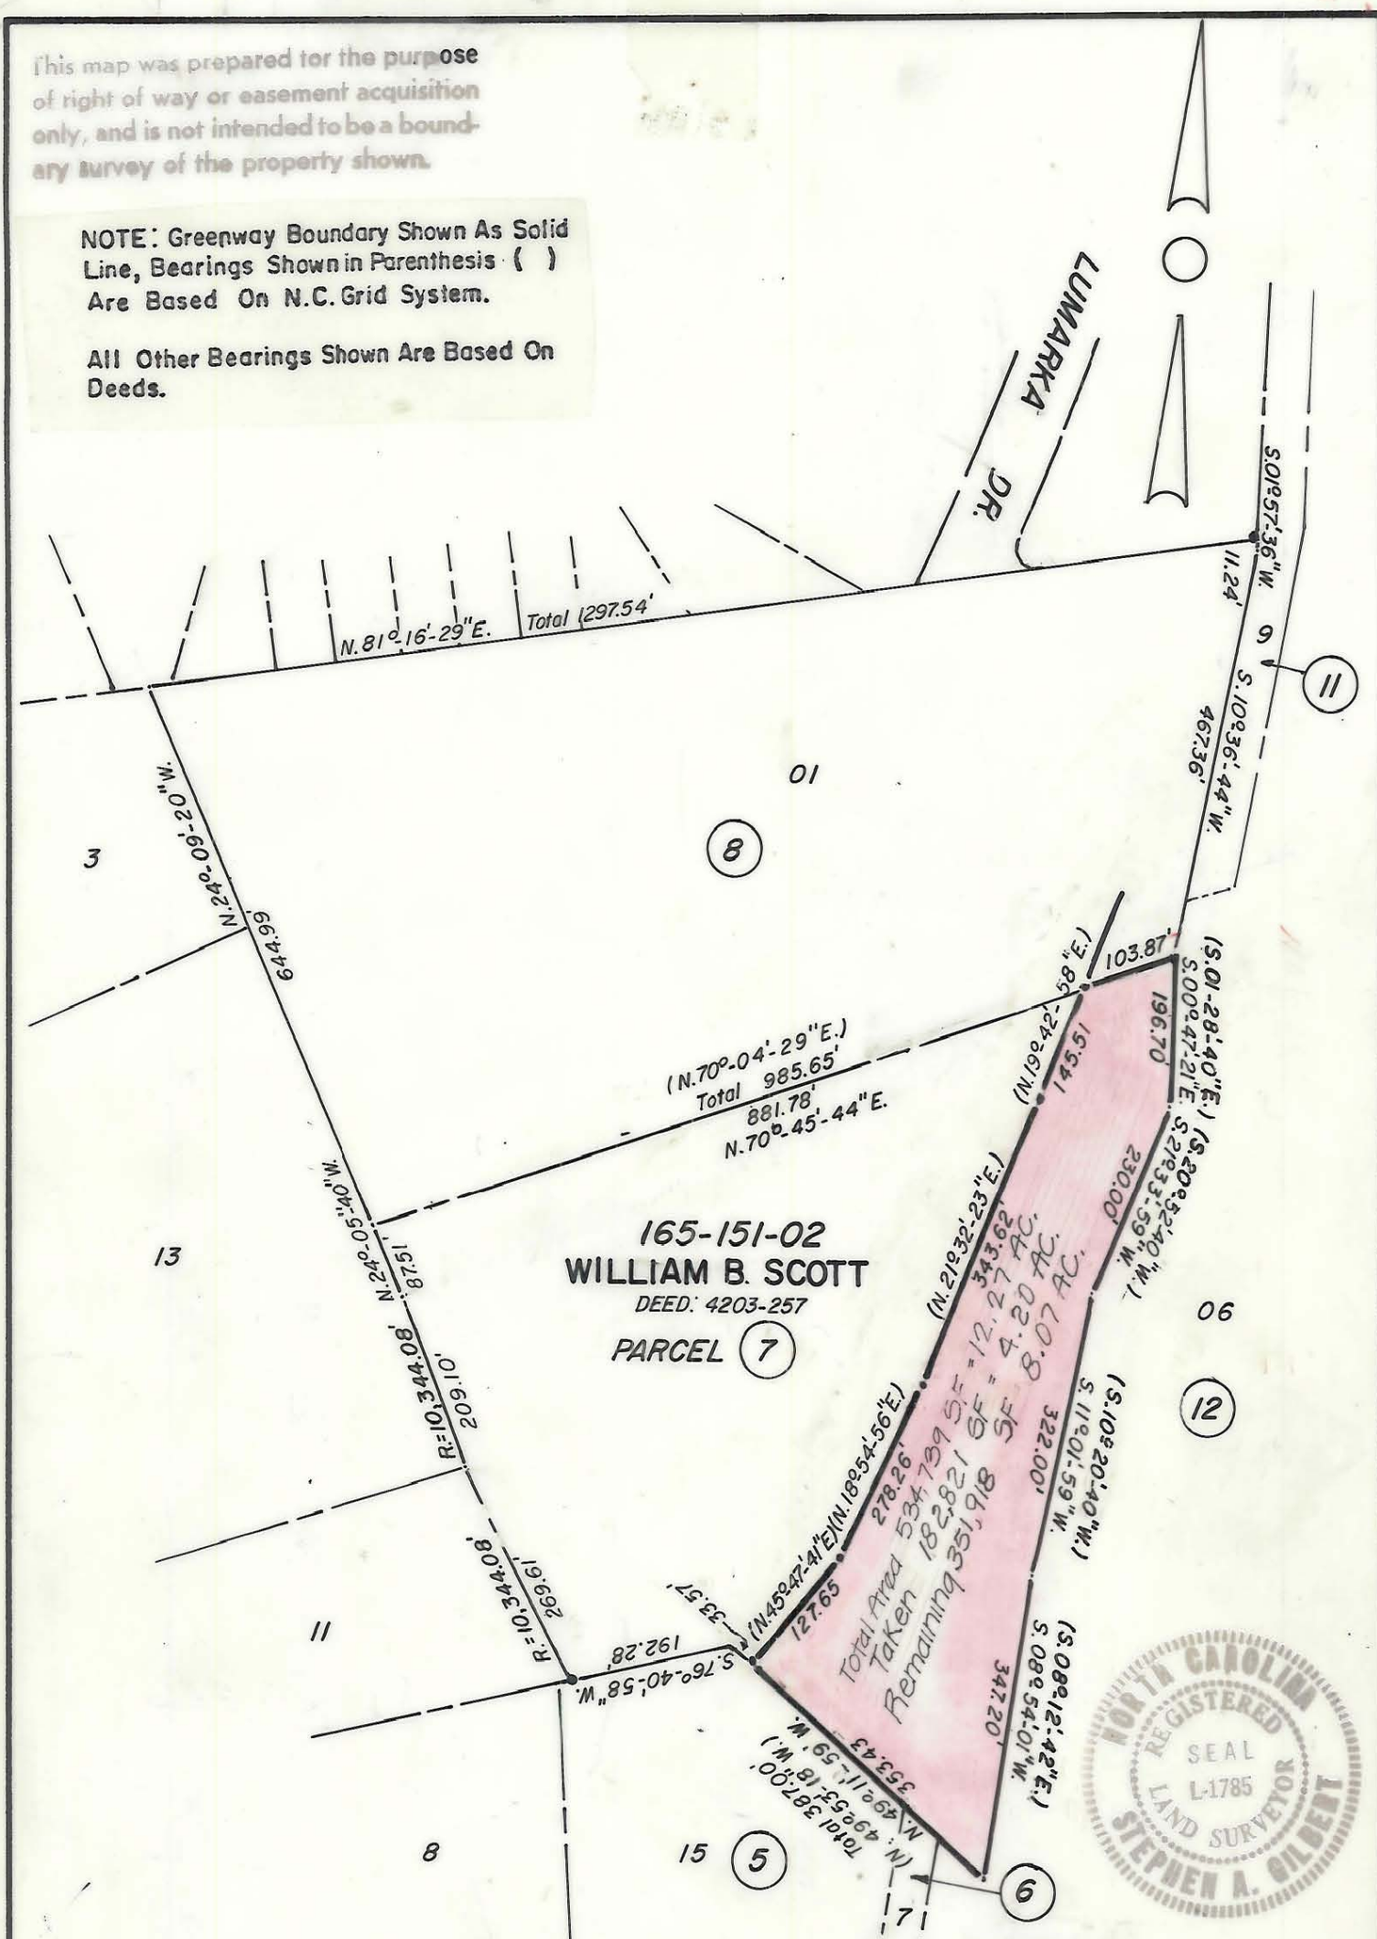


NOTE: Property corners shown circled were located by actual survey. Bearings are based on N.C. GRID

NORTH CAROLINA REGISTERED SEAL L-1785 LAND SURVEYOR STEPHEN A. GILBERT

MECKLENBURG COUNTY
PARK AND RECREATION DEPARTMENT

CITY OF CHARLOTTE
NORTH CAROLINA
DEPARTMENT OF PUBLIC WORKS
ENGINEERING DIVISION

| REVISIONS | PROPERTY TO BE ACQUIRED FOR | JOB NO. |
|---|---|---|
| 8-18-83 DIST.& AC. 9-6-83 DIST.& AC. | CAMPBELL CREEK GREENWAY | 512-82-074 |
| | | FILE NO. |
| DRAWN BY MS | PROPERTY OF WILLIAM B. SCOTT | SHEET 7 |
| CHECKED BY | | OF |
| CITY ENGINEER | DATE 1-14-82 SCALE 1"=200 | |

This plat was prepared under my supervision Stephen A Gilbert
N. C. Reg. Surveyor No. L-1785

DUNCAN-PARNELL, INC., CHARLOTTE 279