O.K.

This map was prepared for the purpose of right of way or easement acquisition only, and is not intended to be a boundary survey of the property shown.

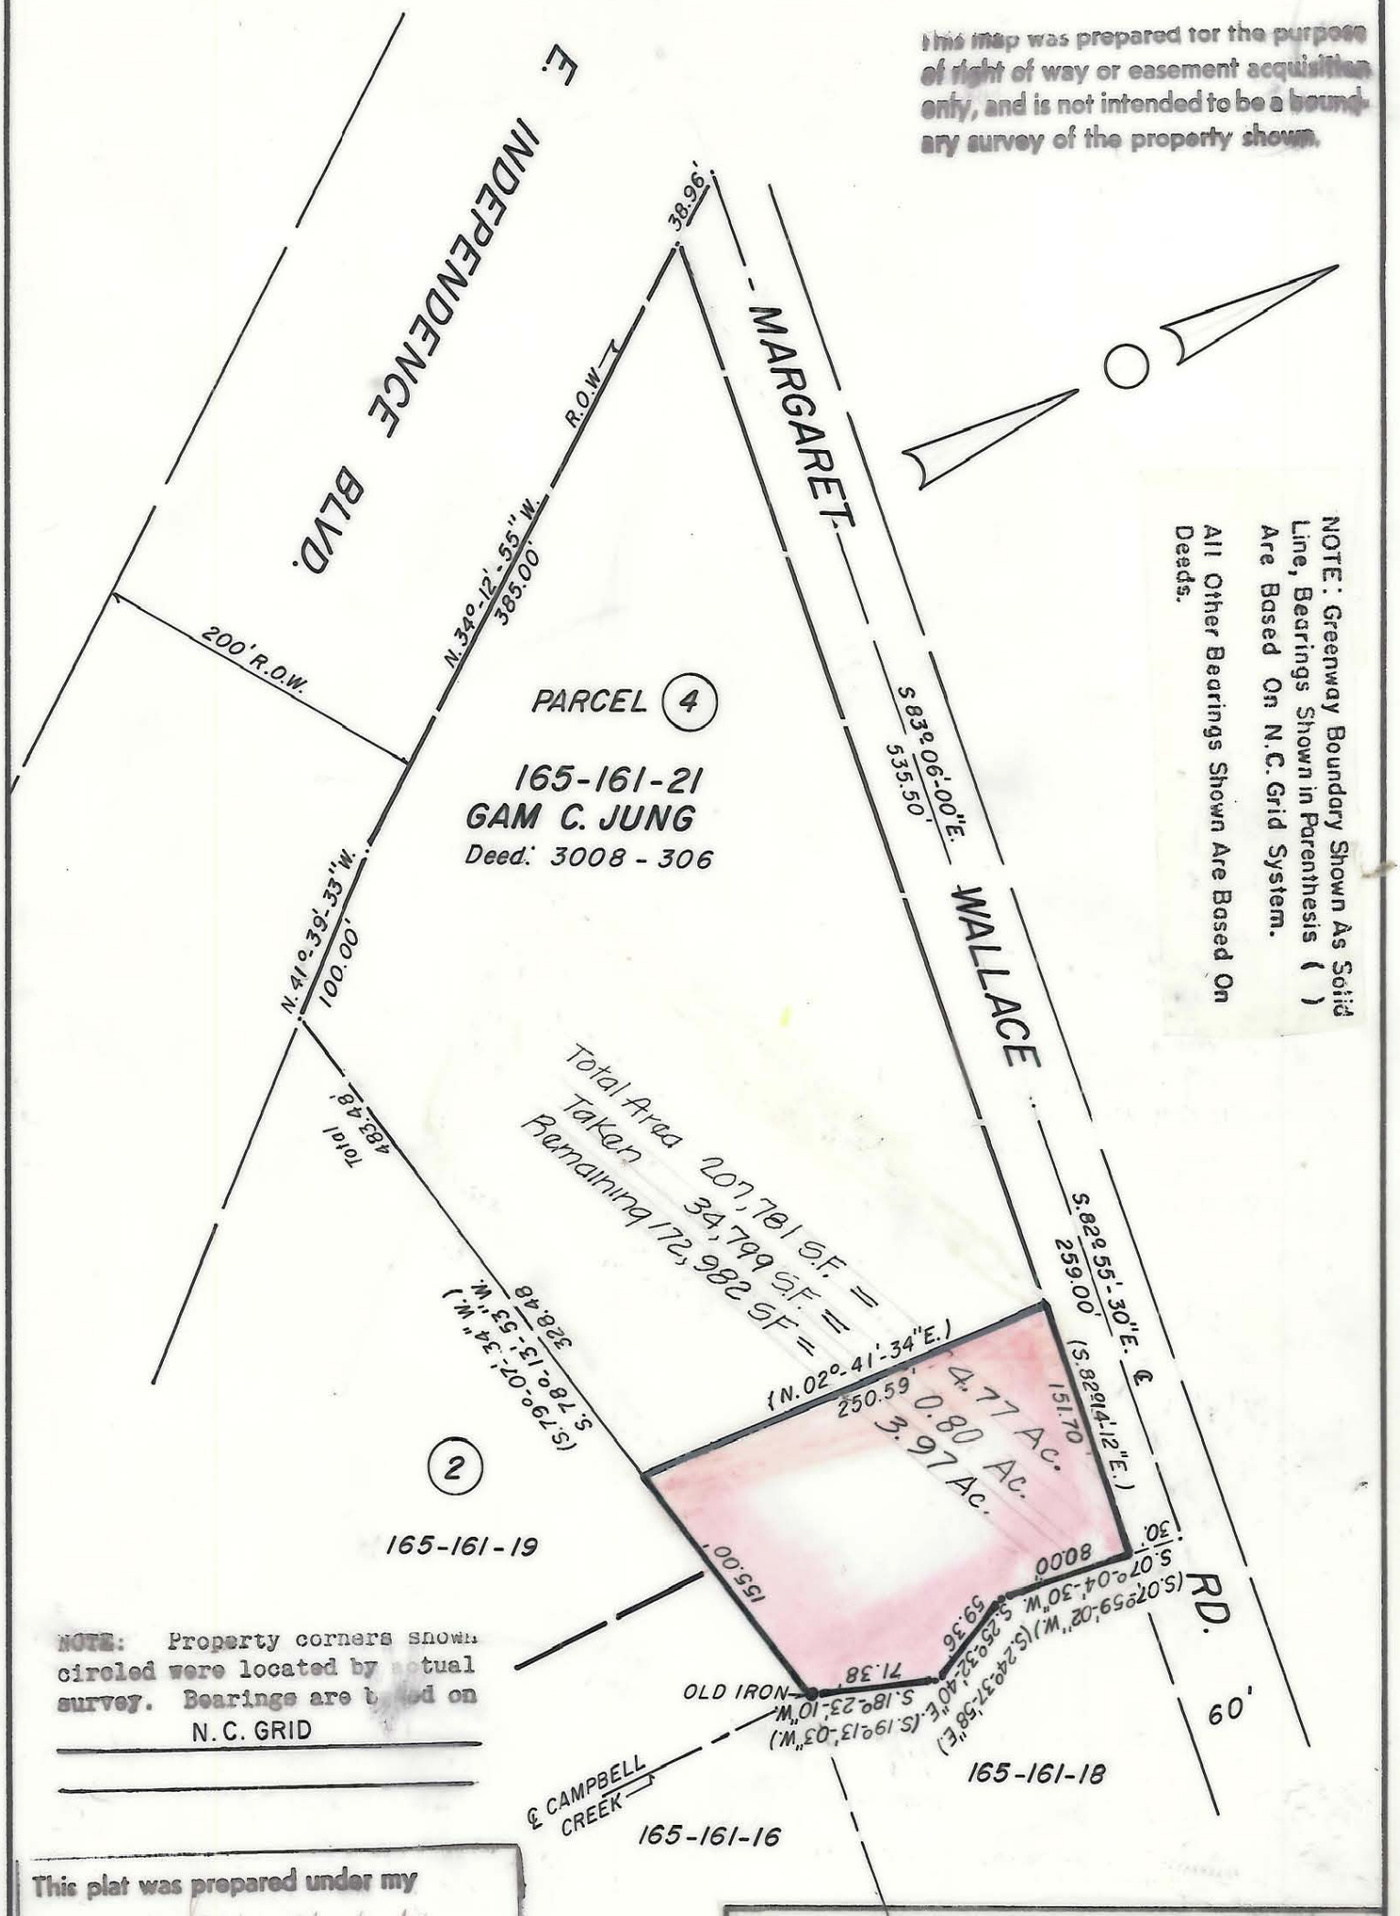

NOTE: Greenway Boundary Shown As Solid Line, Bearings Shown in Parenthesis ( ) Are Based On N.C. Grid System.

All Other Bearings Shown Are Based On Deeds.

NOTE: Property corners shown circled were located by actual survey. Bearings are based on N.C. GRID

This plat was prepared under my supervision Stephen A. Gilbert

N. C. Reg. Surveyor No. L-1785

NORTH CAROLINA REGISTERED SEAL L-1785 LAND SURVEYOR STEPHEN A. GILBERT

MECKLENBURG COUNTY
PARK AND RECREATION DEPARTMENT

CITY OF CHARLOTTE
NORTH CAROLINA
DEPARTMENT OF PUBLIC WORKS
ENGINEERING DIVISION

REVISIONS	PROPERTY TO BE ACQUIRED FOR	JOB NO.
9-2-82 BEARINGS 3/16/8 Reduced Area Taken	CAMPBELL CREEK GREENWAY	512-82-074
		FILE NO.
	PROPERTY OF	SHEET 4
DRAWN BY MS	GAM C. JUNG	
CHECKED BY RW		OF
CITY ENGINEER	DATE 1-14-82 SCALE 1" = 100'	

DUNCAN-PARNELL, INC., CHARLOTTE 279

165-21 1-19