AF 35129A

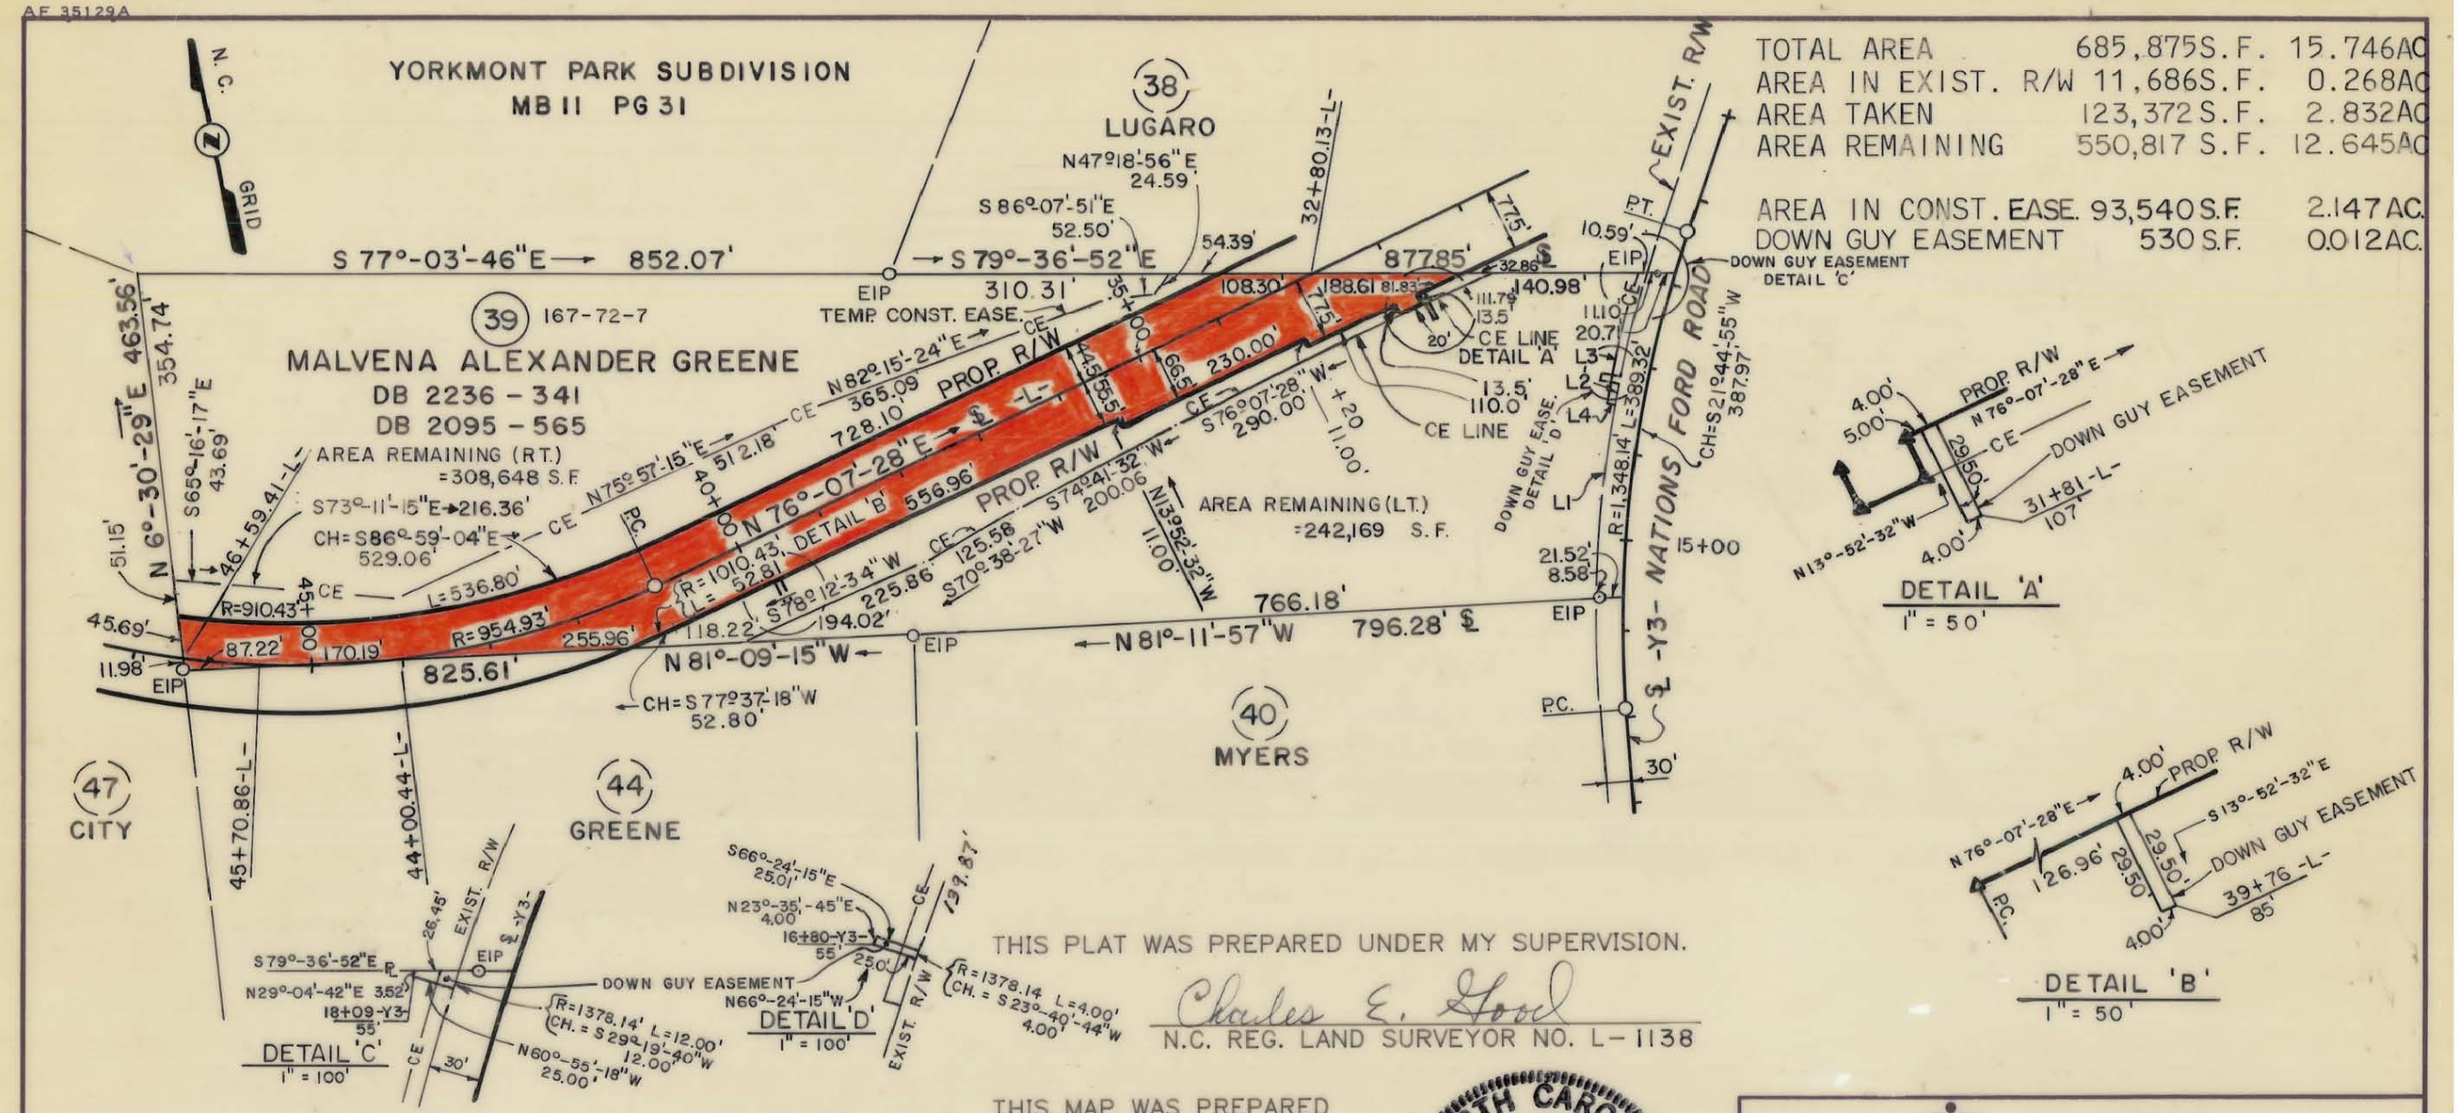

THIS PLAT WAS PREPARED UNDER MY SUPERVISION.

Charles E. Good

N.C. REG. LAND SURVEYOR NO. L-1138

L1 R = 1378.14' L = 215.21' CH. = N 17°-50'-50"E 214.99'
L2 R = 1378.14' L = 174.54' CH. = S 25°-56'-56"W 174.42'
L3 R = 1388.14' L = 172.33' CH. = N 25°-52'-38"E 172.21'
L4 N67°-40'-45"W 10.00'

THIS MAP WAS PREPARED FOR THE PURPOSE OF ACQUIRING RIGHT-OF-WAY AND/OR AN EASEMENT ONLY AND IS NOT INTENDED TO BE A BOUNDARY SURVEY OF THE PROPERTY SHOWN.

NORTH CAROLINA REGISTERED L1138 LAND SURVEYOR CHARLES E. GOOD

CHARLOTTE
ENGINEERING DEPARTMENT

REVISIONS: DETAIL D 1-6-86	TYVOLA ROAD EXTENSION	JOB NO. 512-85-083
		FILE NO.
DRAWN BY RW & A	Property of MALVENA ALEXANDER GREENE	SHEET 39
CHECKED BY JHM		OF
DIVISION ENGINEER	DATE 11-11-85 SCALE 1" = 200'	

167 -07 3 = 28