This plat was prepared under my supervision C D Readling

N.C. Reg. Engineer No 3659

Approved by _____ R/W Agent

NOTE: Property corners shown circled were located by actual survey. Bearings are based on Boundary Survey Pure Oil Co. By Spratt Seaver April 22, 1964

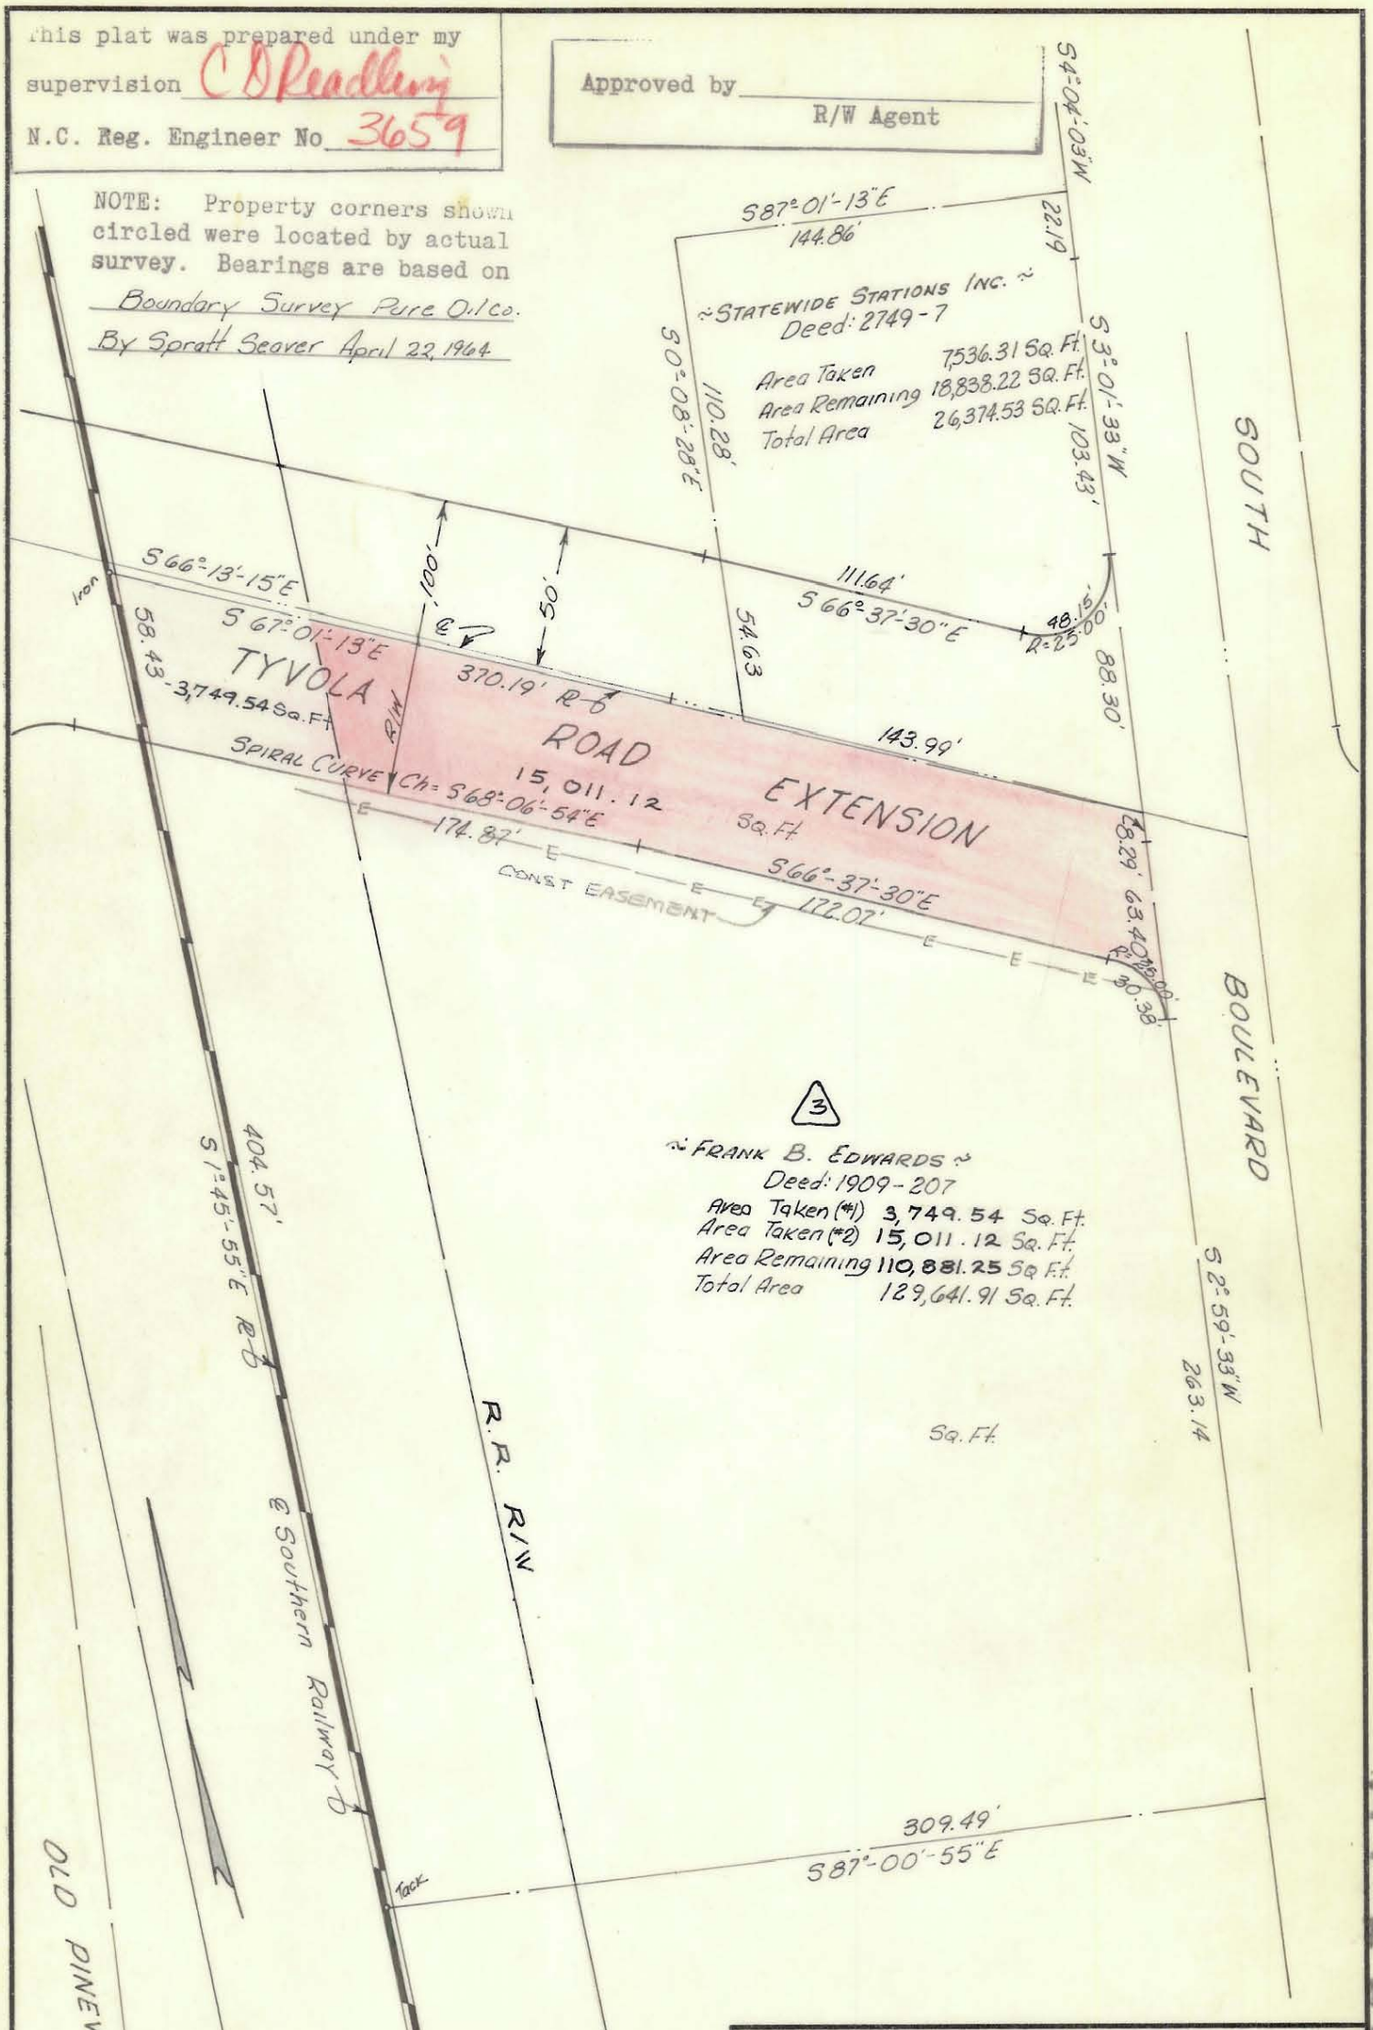

CITY OF CHARLOTTE
NORTH CAROLINA
ENGINEERING DEPARTMENT

REVISIONS	Proposed Right-Of-Way TYVOLA ROAD EXTENSION	JOB NO. 58-22-432
R.R. R/W 8-72 - R.L.B. CONST. EASE. ADD 3-73 JBK		FILE NO.
DRAWN BY Bean	Property Of FRANK B. EDWARDS	SHEET 5
CHECKED BY		OF 5
CITY ENGINEER	DATE MAY '69 SCALE 1"=60'	

A7-429

168-083-05