TOTAL AREA	13,761	S.F.	0.316 AC.
AREA TAKEN	494	S.F.	0.011 AC.
AREA REMAINING	13,267	S.F.	0.305 AC.
AREA IN CONST. EASE.	889	S.F.	0.020 AC.

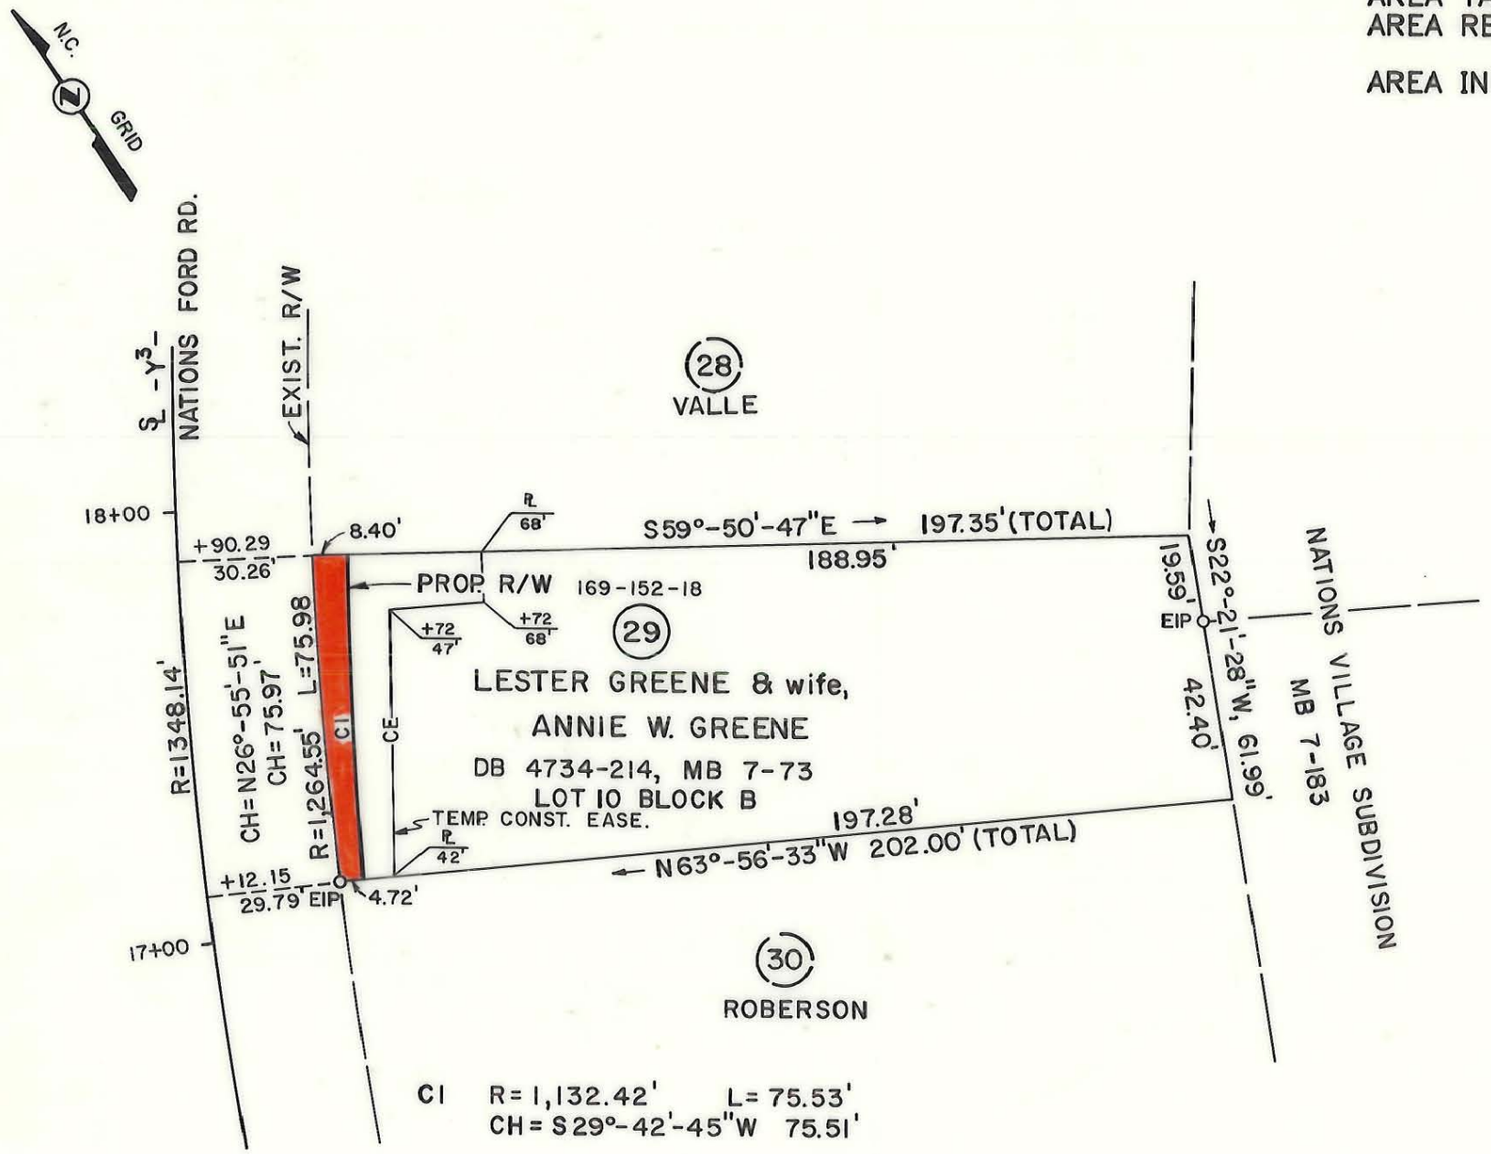

THIS PLAT WAS PREPARED UNDER MY SUPERVISION.

Charles E. Good

N.C. REG. LAND SURVEYOR NO. L-1138

THIS MAP WAS PREPARED FOR THE PURPOSE OF ACQUIRING RIGHT-OF-WAY AND/OR AN EASEMENT ONLY, AND IS NOT INTENDED TO BE A BOUNDARY SURVEY OF THE PROPERTY SHOWN.

NORTH CAROLINA REGISTERED L1138 LAND SURVEYOR CHARLES E. GOOD

CHARLOTTE
ENGINEERING DEPARTMENT

REVISIONS	TYVOLA ROAD EXTENSION	JOB NO. 512-85-083
		FILE NO.
DRAWN BY RW&A	PROPERTY OF LESTER GREENE & wife, ANNIE W. GREENE	SHEET 29
CHECKED BY RLB		OF
R. Dennis Smith SURVEY SUPERVISOR	DATE DEC. 1986 SCALE 1"=40'	

169-152-18