AF 35129A

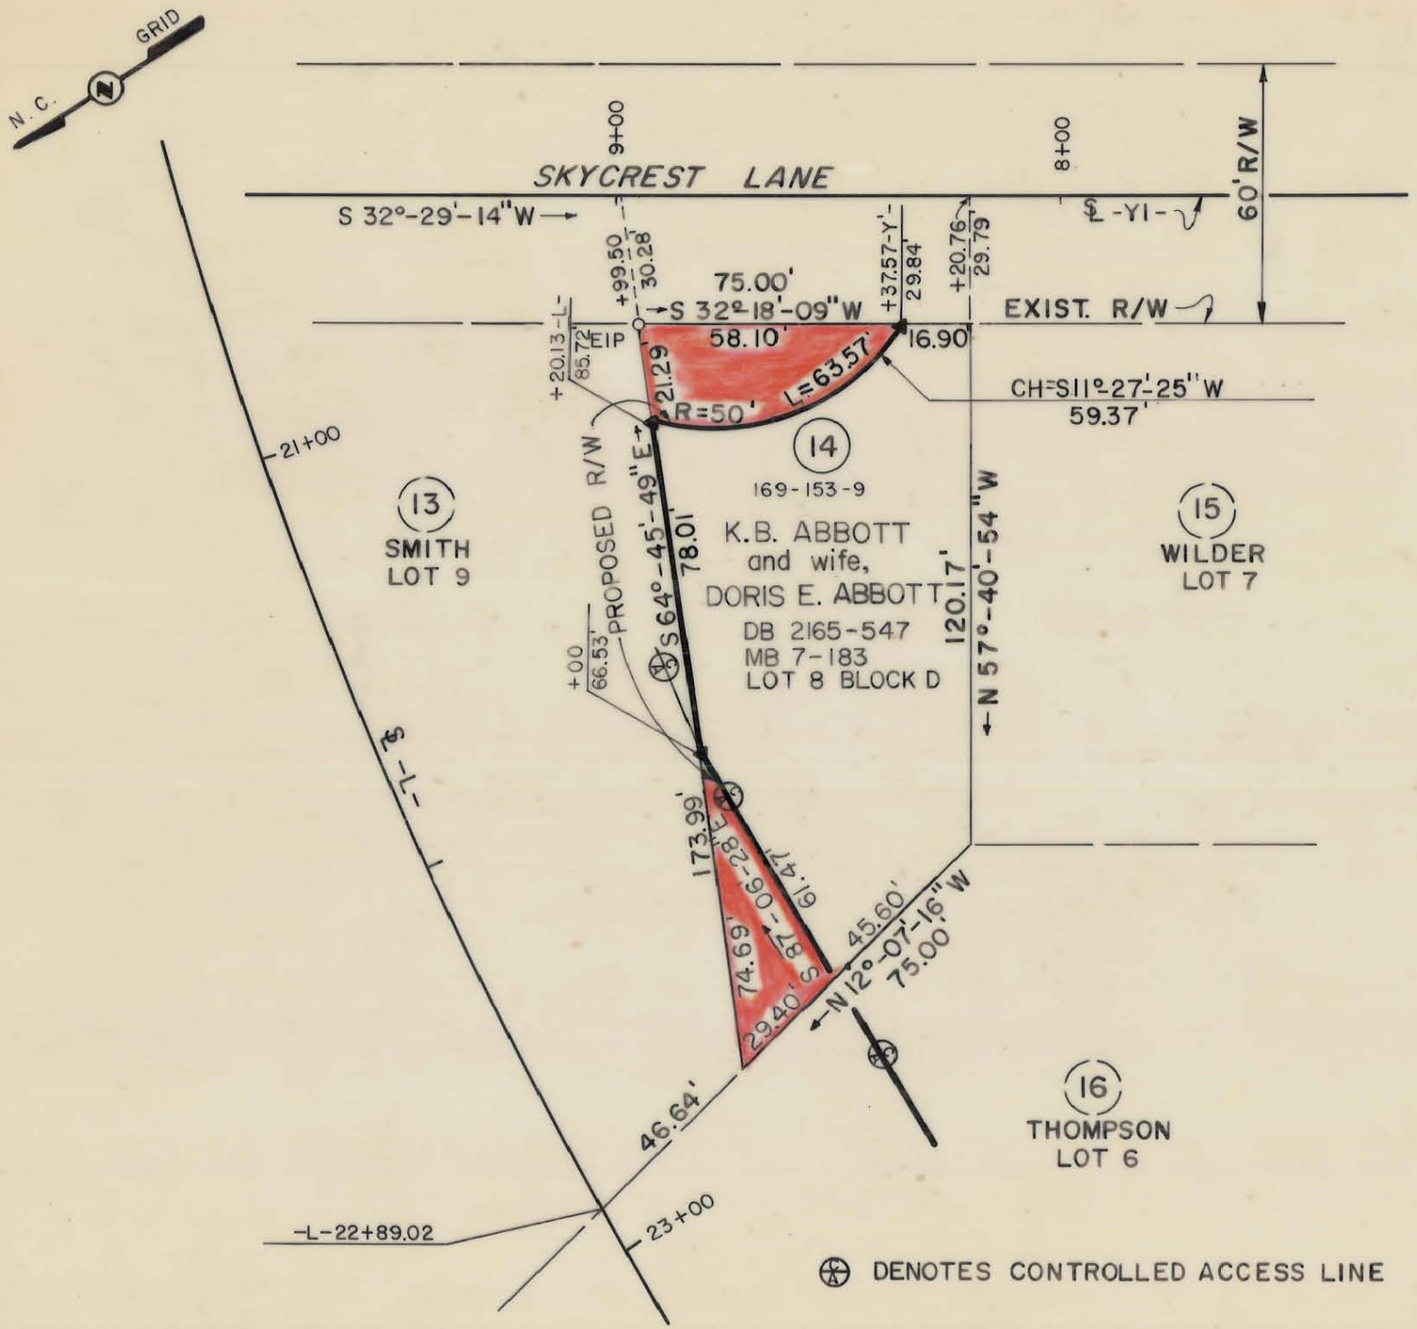

TOTAL AREA	9,693 S.F.	.222 AC.
AREA TAKEN	1,882 S.F.	.043 AC.
AREA REMAINING	7,811 S.F.	.179 AC.

THIS PLAT WAS PREPARED UNDER MY SUPERVISION.

Charles E. Good

N.C. REG. LAND SURVEYOR NO. L-1138

THIS MAP WAS PREPARED FOR THE PURPOSE OF ACQUIRING RIGHT-OF-WAY AND/OR AN EASEMENT ONLY, AND IS NOT INTENDED TO BE A BOUNDARY SURVEY OF THE PROPERTY SHOWN.

NORTH CAROLINA REGISTERED L1138 LAND SURVEYOR CHARLES E. GOOD

CHARLOTTE
ENGINEERING DEPARTMENT

REVISIONS

TYVOLA ROAD EXTENSION

Property of
K.B. ABBOTT and wife,
DORIS E. ABBOTT

DRAWN BY RW & A
CHECKED BY
CITY ENGINEER
DATE 10-31-85
SCALE 1" = 40'

JOB NO. 512-85-083
FILE NO.
SHEET 14
OF

169-153-09