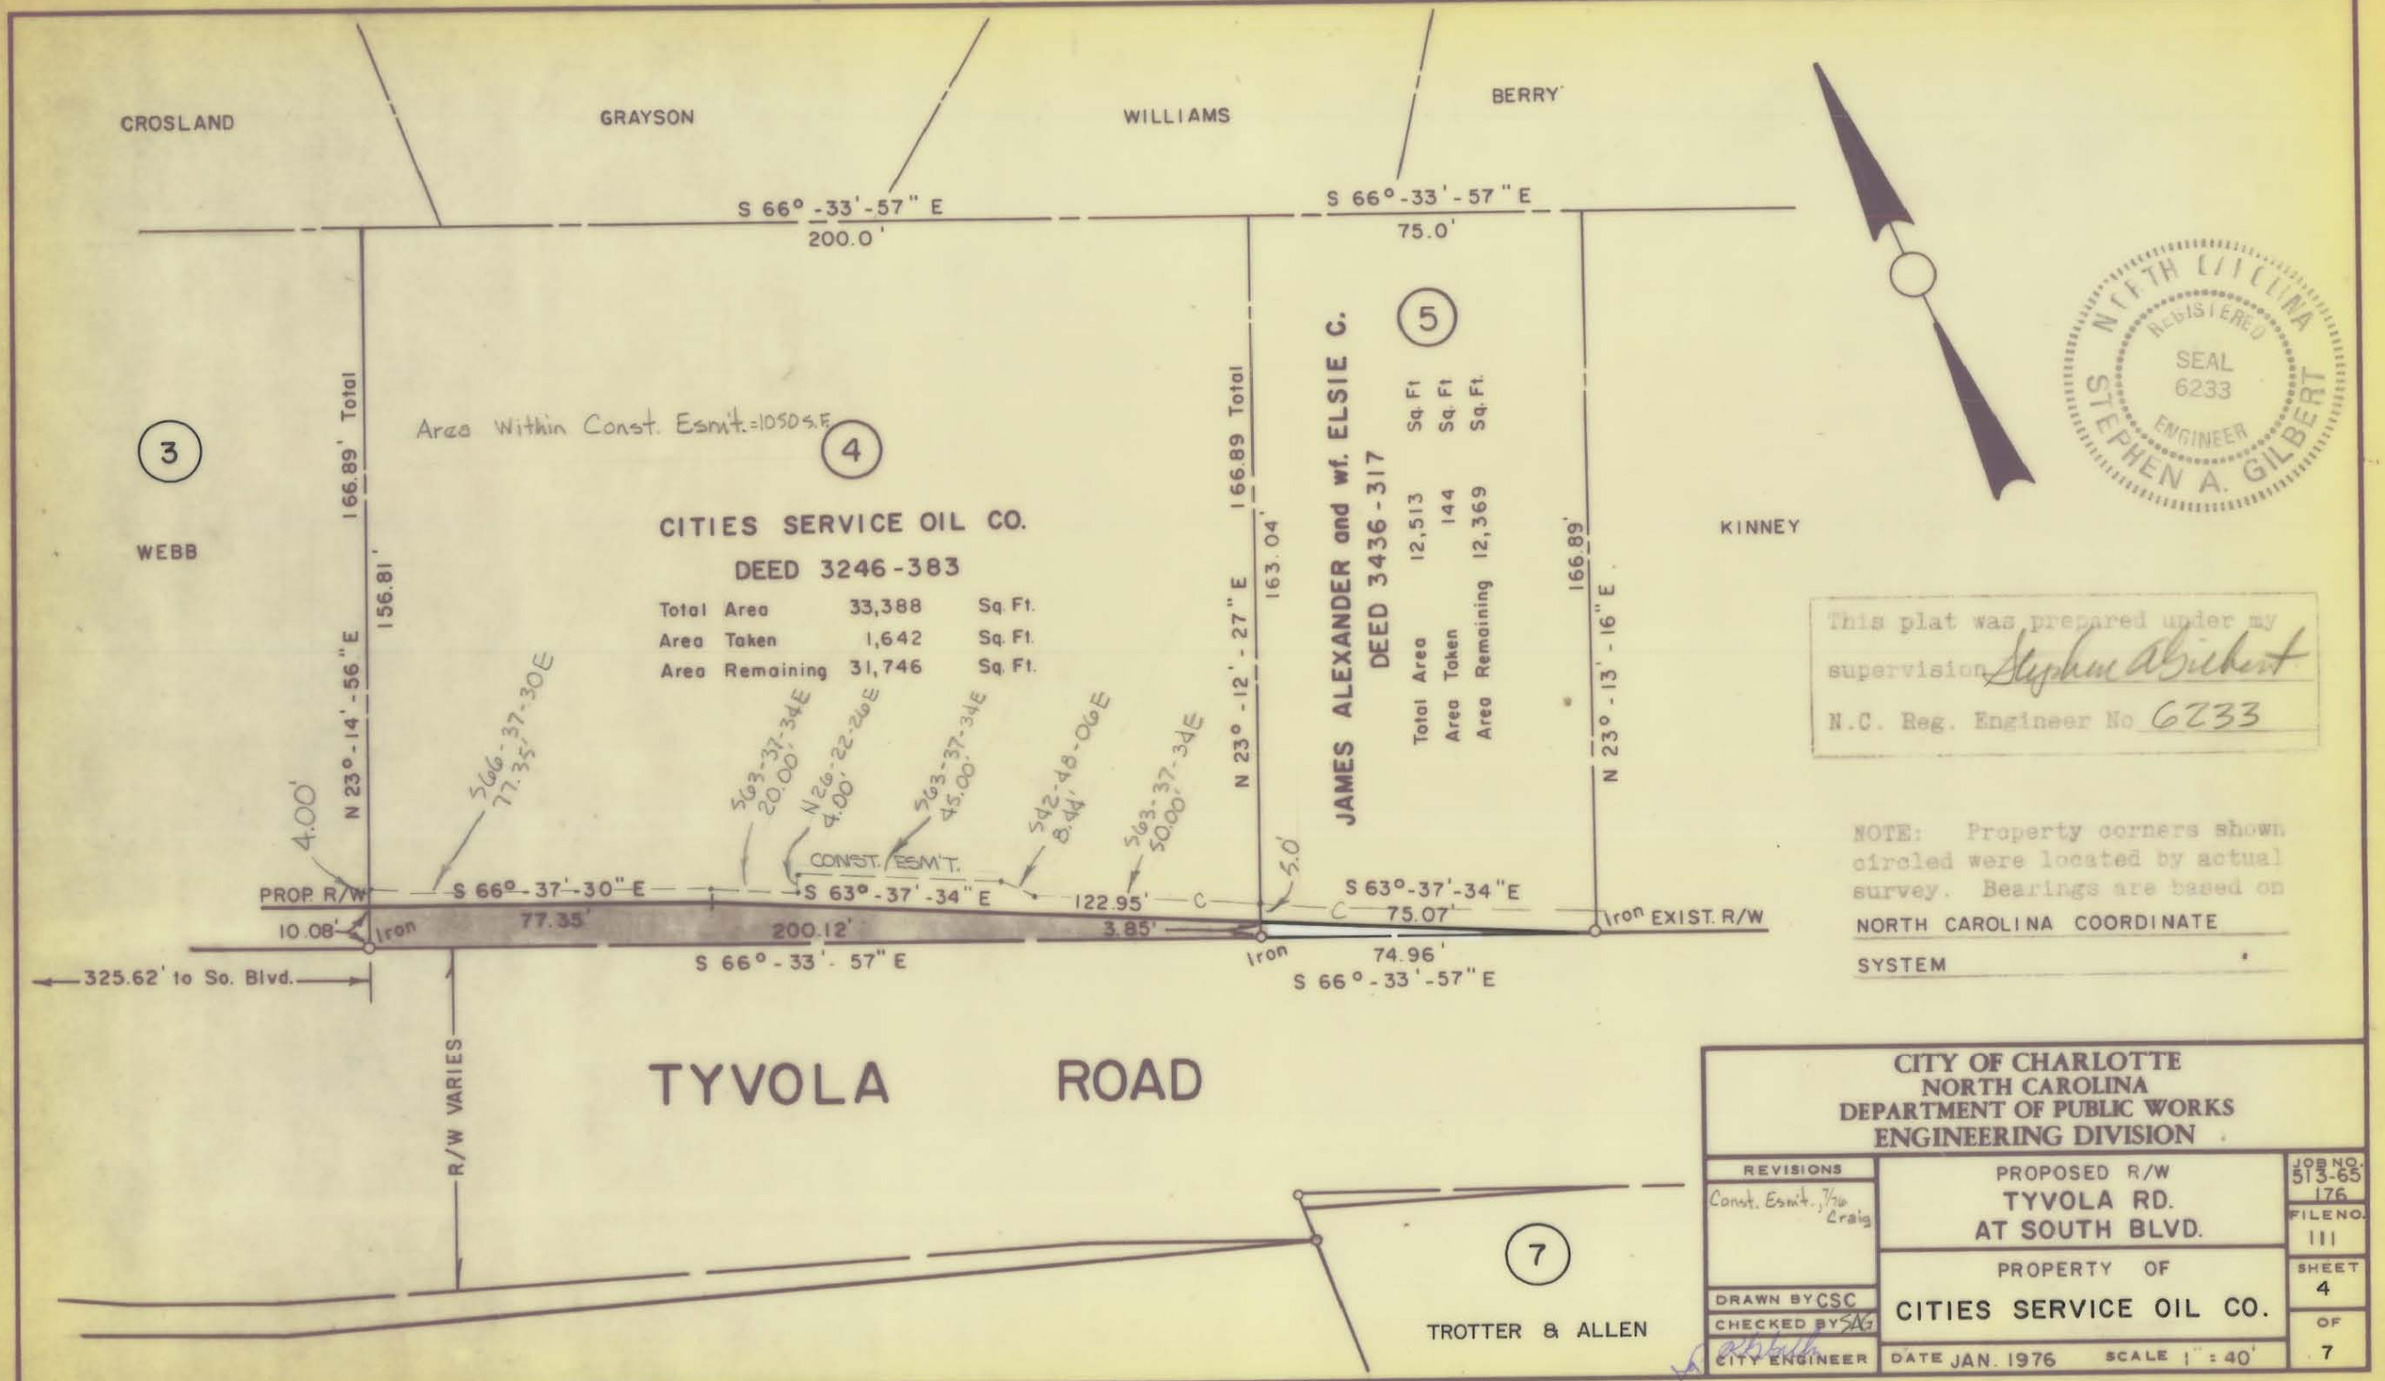

NORTH CAROLINA
REGISTERED
SEAL
6233
ENGINEER
STEPHEN A. GILBERT

This plat was prepared under my supervision Stephen A Gilbert
N.C. Reg. Engineer No 6233

NOTE: Property corners shown circled were located by actual survey. Bearings are based on NORTH CAROLINA COORDINATE SYSTEM.

CITY OF CHARLOTTE
NORTH CAROLINA
DEPARTMENT OF PUBLIC WORKS
ENGINEERING DIVISION

REVISIONS: Const. Esmt., 7/76 Craig	PROPOSED R/W TYVOLA RD. AT SOUTH BLVD.	JOB NO. 513-65 176
		FILE NO. 111
DRAWN BY CSC	PROPERTY OF CITIES SERVICE OIL CO.	SHEET 4
CHECKED BY SAG		OF 7
CITY ENGINEER	DATE JAN. 1976 SCALE 1" = 40'	

171-105-05