TOTAL AREA:	13,484 SQ. FT.
AREA TAKEN:	1,354 SQ. FT.
AREA REMAINING:	12,230 SQ. FT.

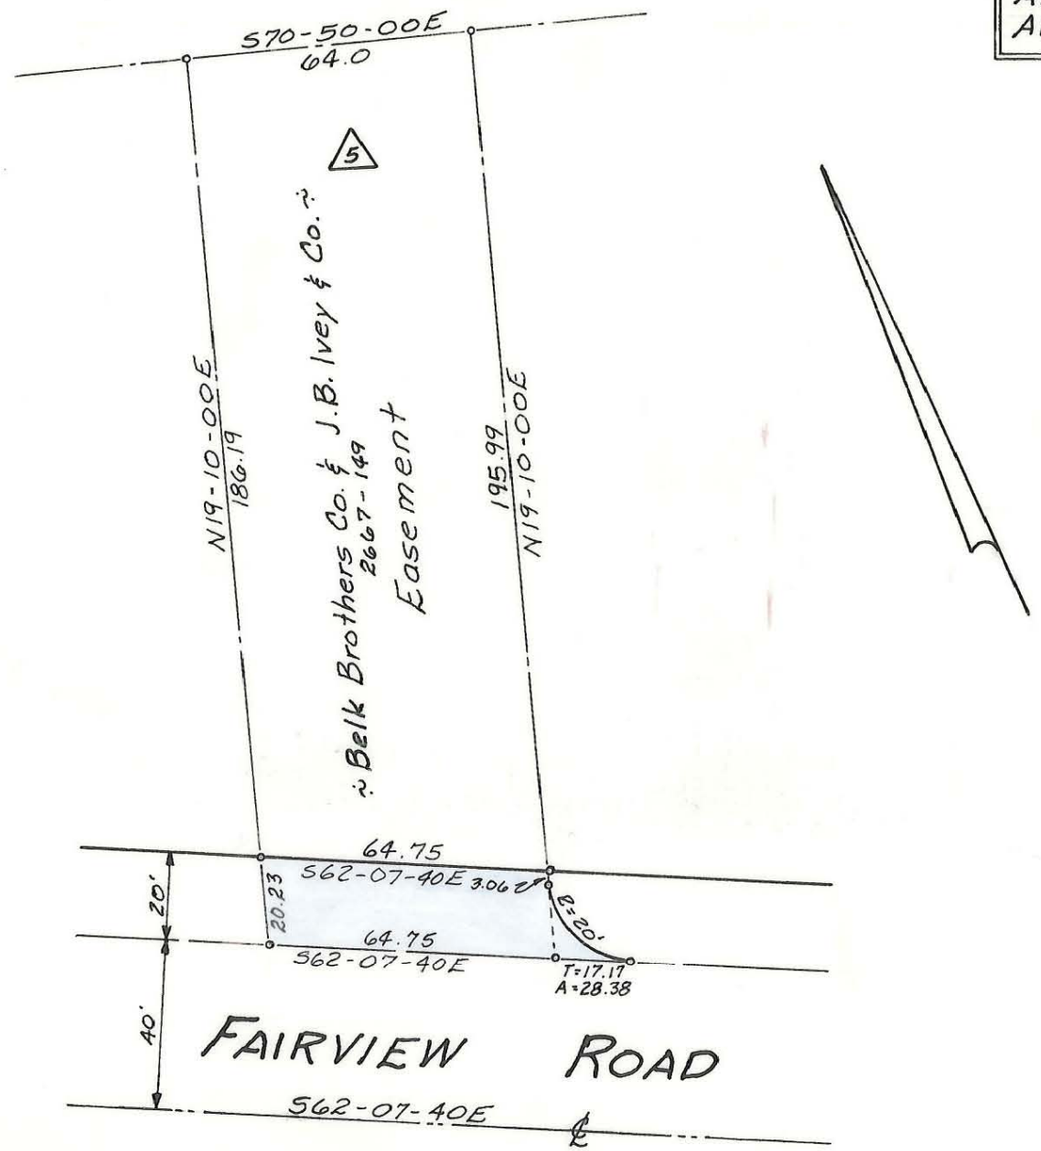

Approved by _____
R/W Agent

This plat was prepared under my supervision C D Readling
N.C. Reg. Engineer No. 3659

NOTE: Property corners shown circled were located by actual survey. Bearings are based on Map By Harry P. Davis of South Park 11-18-68

CITY OF CHARLOTTE
NORTH CAROLINA
ENGINEERING DEPARTMENT

REVISIONS	Proposed Right-of-Way Sharon Road AND Fairview Road	JOB NO. 512-70 102
		FILE NO.
DRAWN BY C. Hoffer	Property Of Belk Brothers Co. & J. B. Ivey & Co.	SHEET 5
CHECKED BY J.T.T.		OF 6
CITY ENGINEER	DATE Sept. 1970 SCALE 1" = 40'	

DIETZGEN 196H 11209

177-06 1-10