AF 35129A

NOTE: Property corners shown circled were located by actual survey. Bearings and distances shown in parenthesis are based on deed information.

This map was prepared for the purpose of right of way or easement acquisition only, and is not intended to be a boundary survey of the property shown.

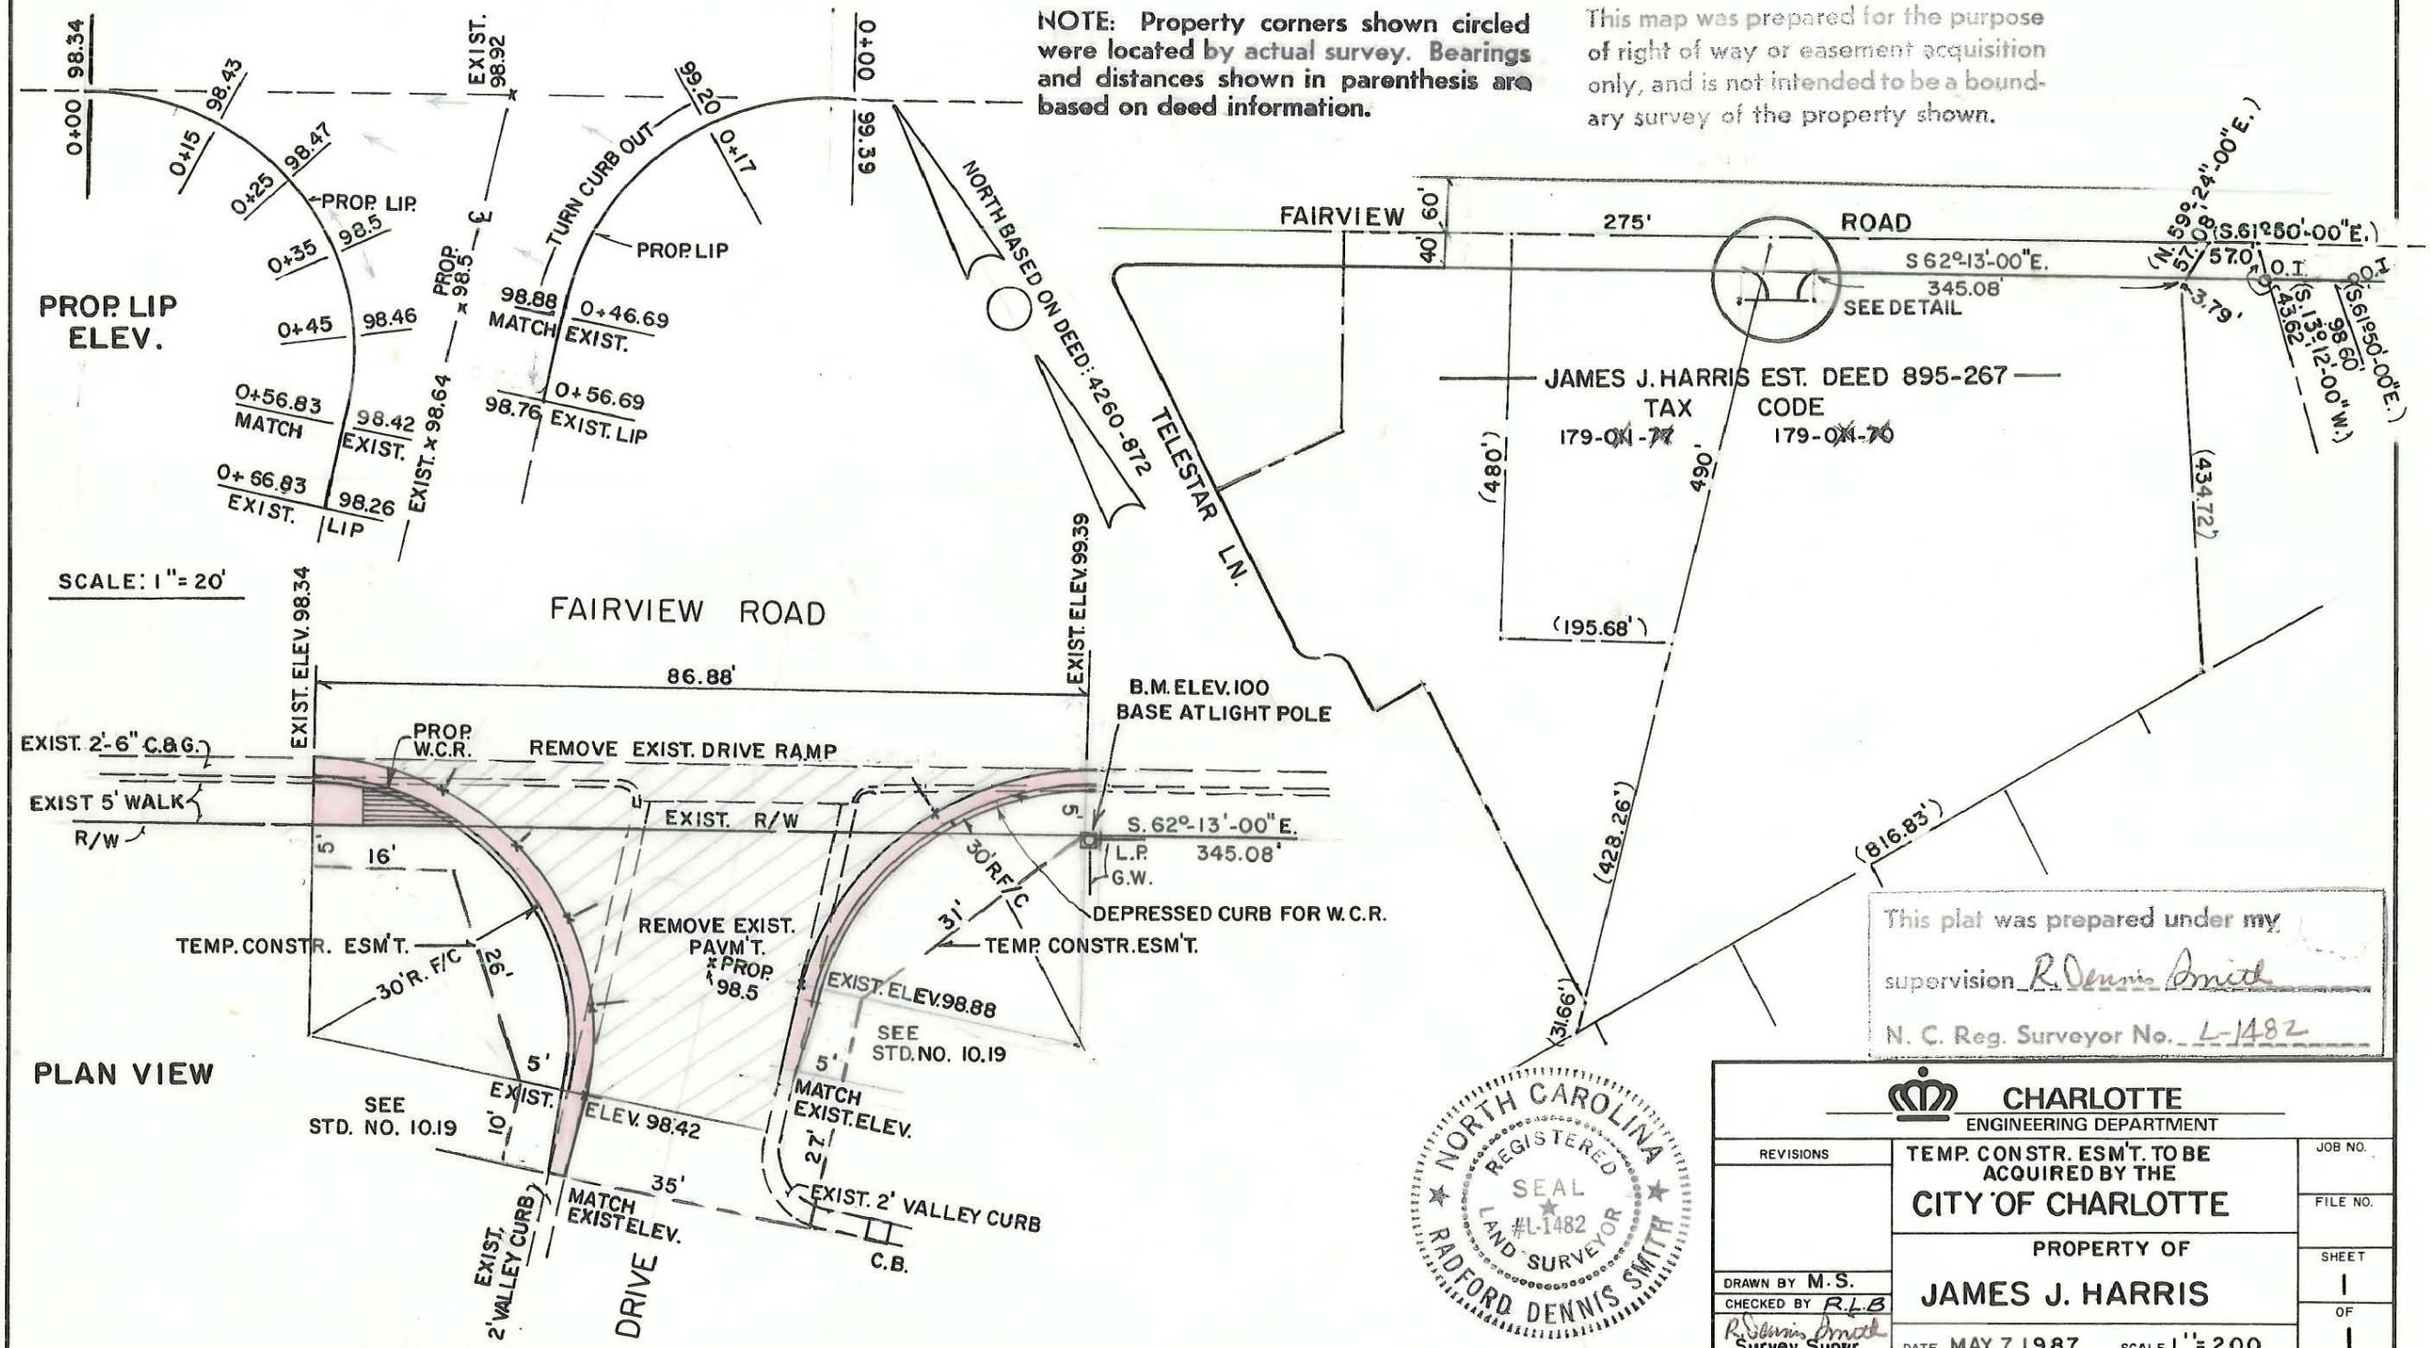

This plat was prepared under my supervision R. Dennis Smith

N. C. Reg. Surveyor No. L-1482

NORTH CAROLINA REGISTERED SEAL #L-1482 LAND SURVEYOR RADFORD DENNIS SMITH

CHARLOTTE
ENGINEERING DEPARTMENT

REVISIONS	TEMP. CONSTR. ESM'T. TO BE ACQUIRED BY THE CITY OF CHARLOTTE	JOB NO.
		FILE NO.
	PROPERTY OF	SHEET 1
DRAWN BY M.S.	JAMES J. HARRIS	OF 1
CHECKED BY R.L.B.		
R. Dennis Smith Survey Supvr.	DATE MAY 7, 1987 SCALE 1"= 200	

179-011-80/81/70