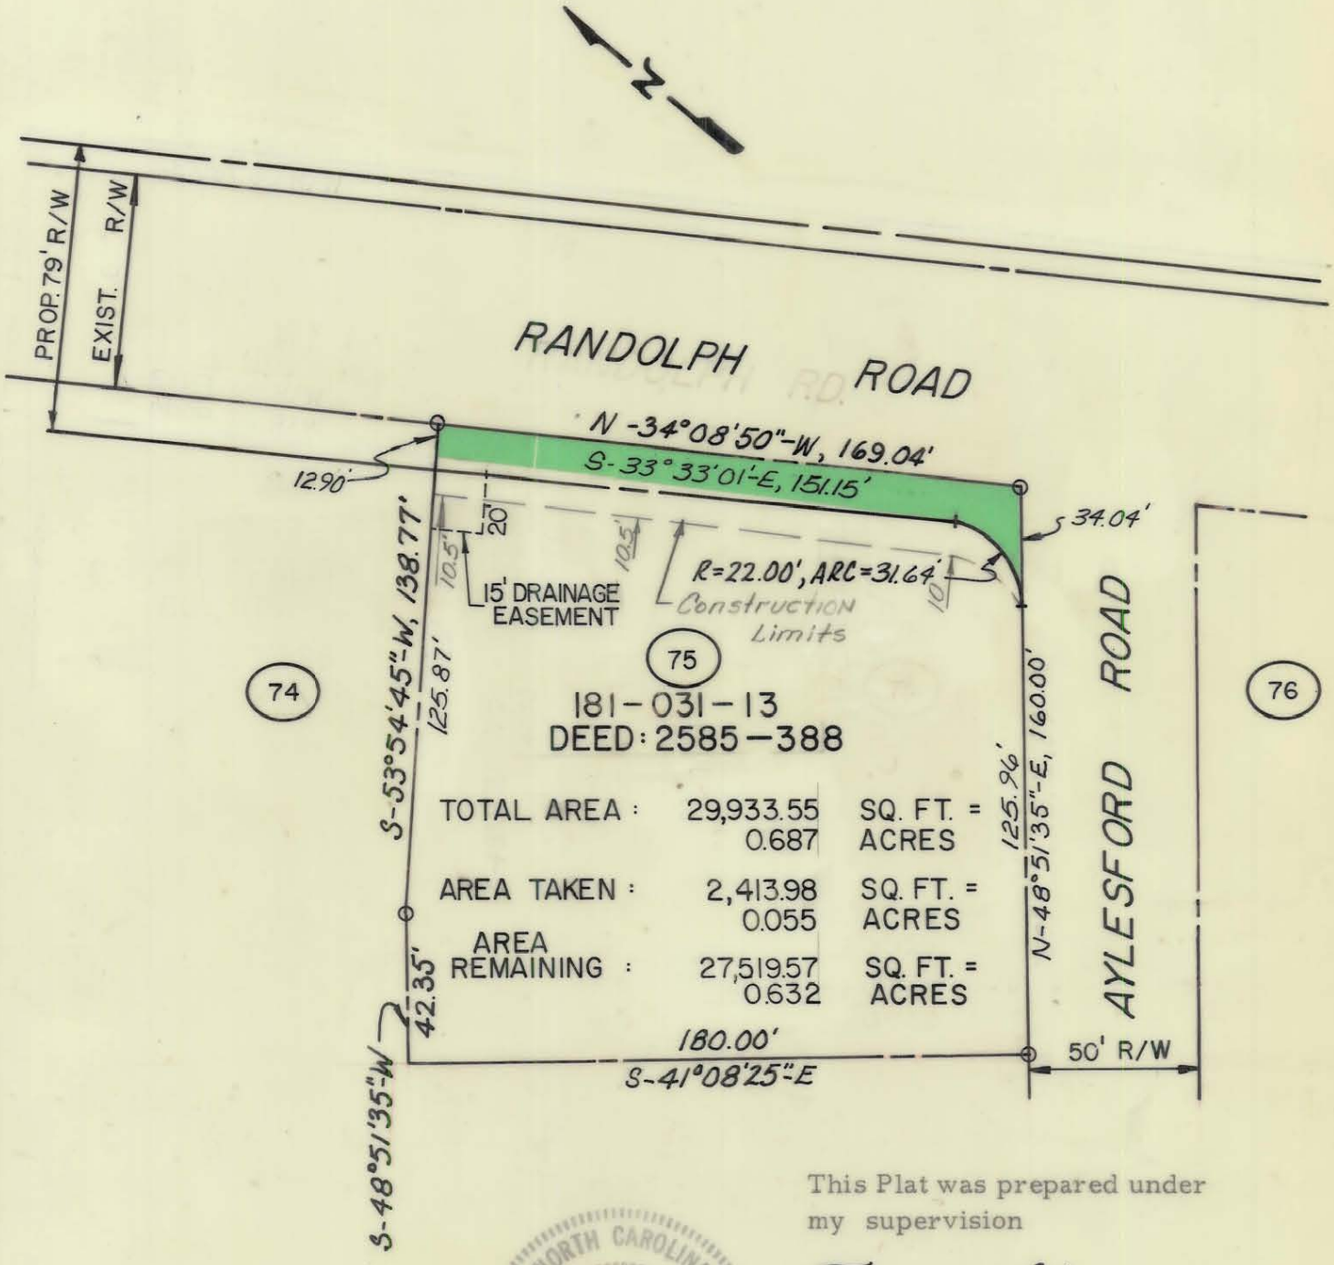

This Plat was prepared under my supervision

Frank H. Giesen
N.C. Reg. Engineer No. 4617

NORTH CAROLINA REGISTERED NO. 4617 ENGINEER FRANK H. GIESEN

NOTE: Property corners shown circled were located by actual survey. Bearings are based on DEED: 2585-388

CITY OF CHARLOTTE NORTH CAROLINA DEPARTMENT OF PUBLIC WORKS ENGINEERING DIVISION		
REVISIONS 12-13-74 2-20-75	PROPOSED R/W RANDOLPH ROAD PROJECT NO. 513-72-213 PARCEL 75	JOB NO. 73194 FILE NO. RW-84 SHEET 75 OF 119
DRAWN BY: C.T.A. CHECKED BY: JSS CITY ENGINEER	DATE 2-5-74 SCALE 1"=50'	

161-031-13