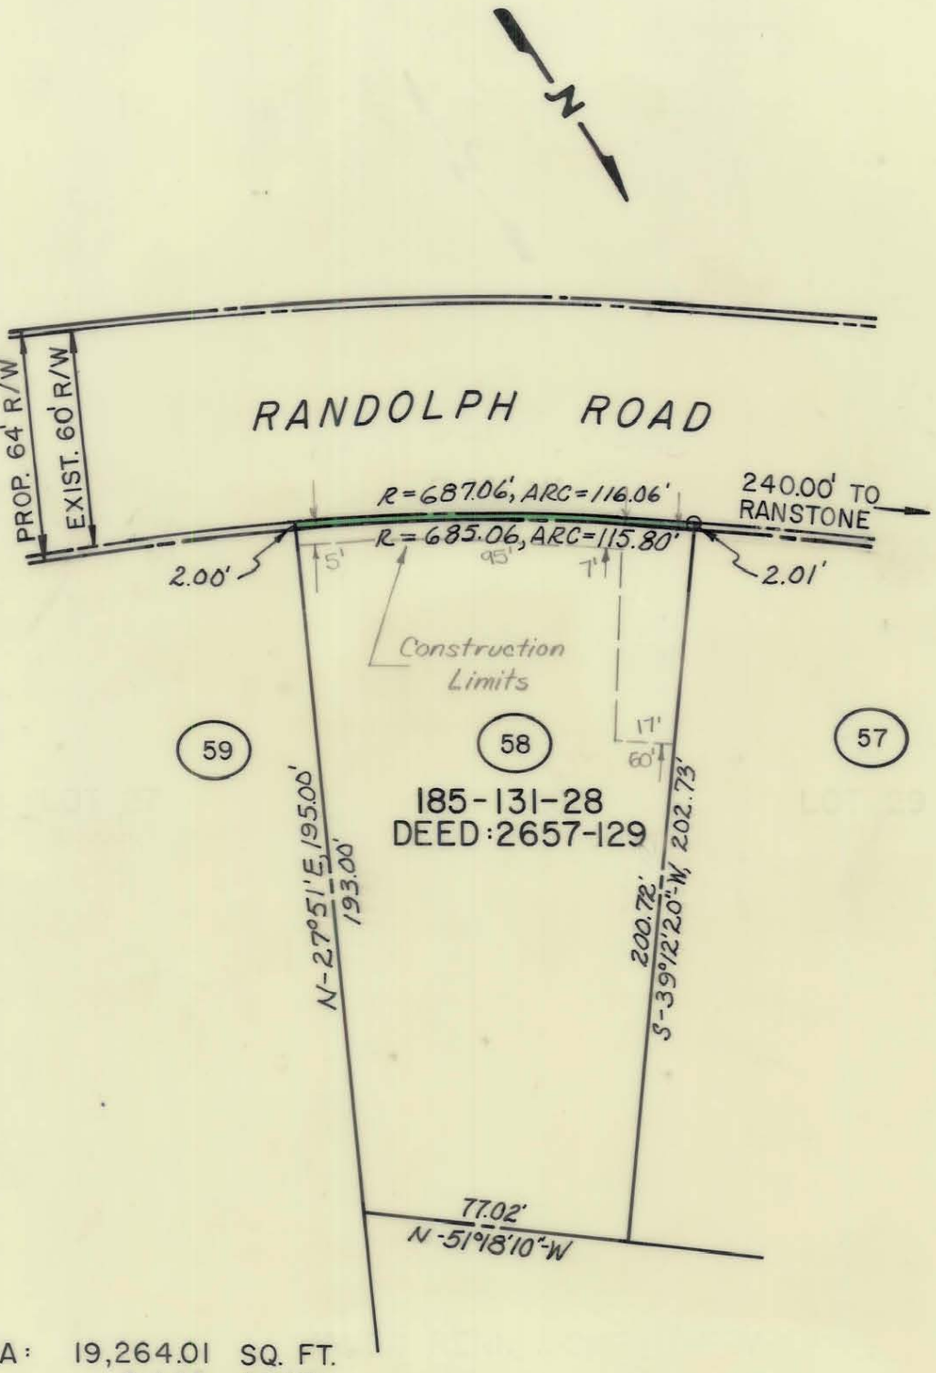

TOTAL AREA:	19,264.01	SQ. FT.
	0.442	ACRES
AREA TAKEN:	232.40	SQ. FT. =
AREA	0.005	ACRES
REMAINING:	19,031.61	SQ. FT. =
	0.437	ACRES

NORTH CAROLINA REGISTERED NO. 4617 ENGINEER FRANK H. GIESEN

This Plat was prepared under my supervision

Frank H. Giesen
N. C. Reg. Engineer No. 4617

NOTE: Property corners shown circled were located by actual survey. Bearings are based on DEED: 2657-129

CITY OF CHARLOTTE
NORTH CAROLINA
DEPARTMENT OF PUBLIC WORKS
ENGINEERING DIVISION

REVISIONS: CONSTR. LIMITS 5-23-75	PROPOSED R/W RANDOLPH ROAD PROJECT NO. 513-72-213	JOB NO. 73194
		FILE NO. RW-84
	PARCEL 58	SHEET 58
DRAWN BY: C.T.A.		
CHECKED BY: JSS		OF 119
CITY ENGINEER	DATE 2-14-74 SCALE 1"=50'	

145171