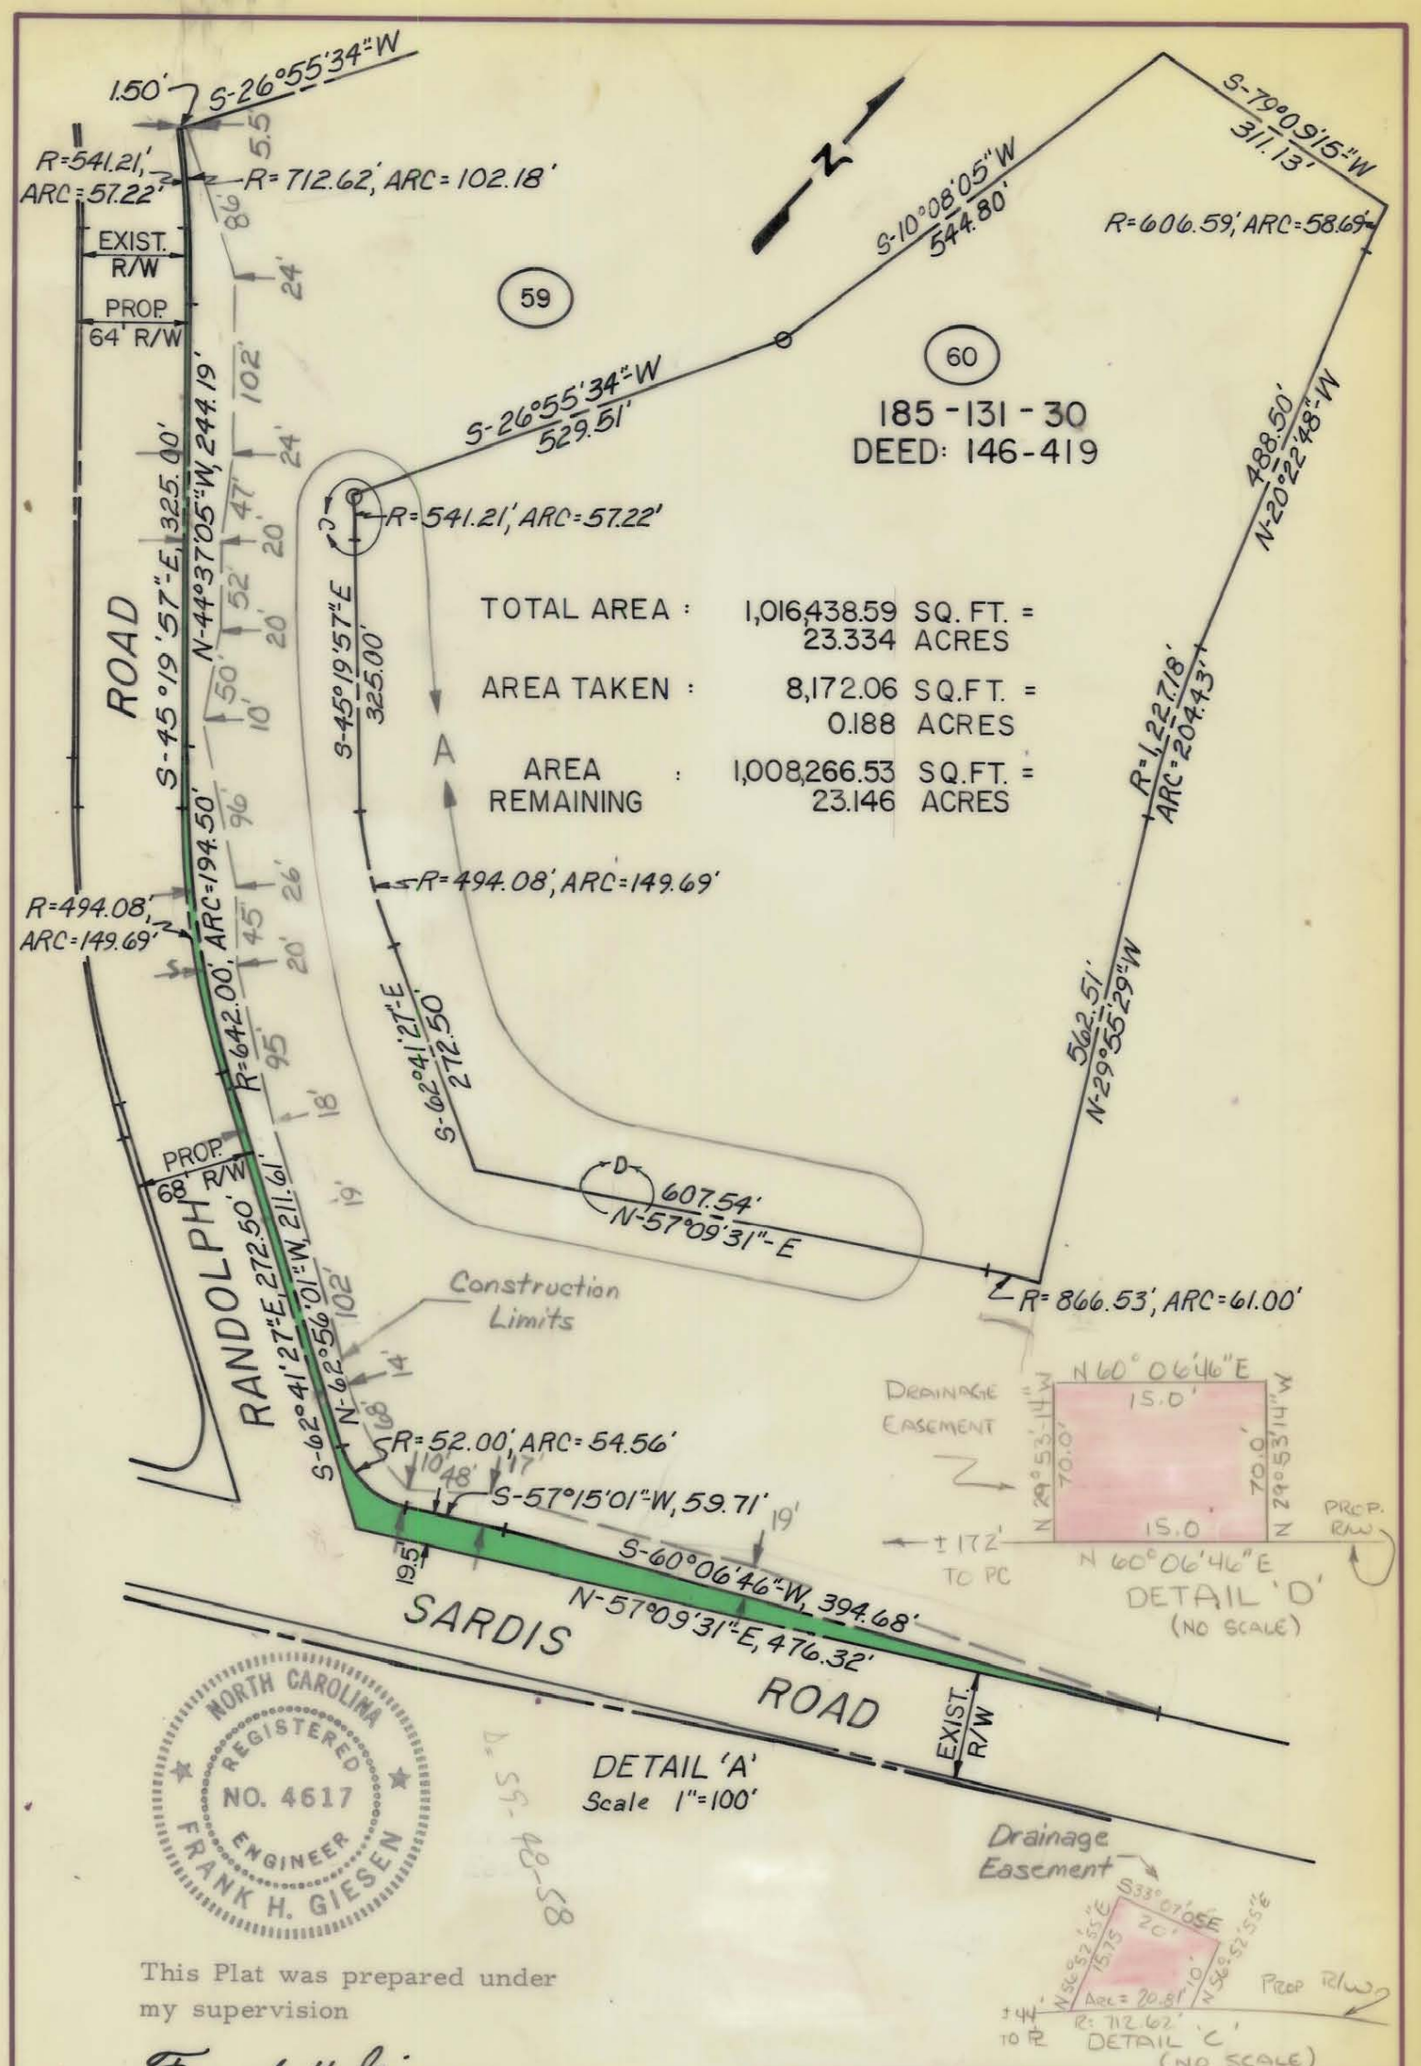

NORTH CAROLINA REGISTERED NO. 4617 ENGINEER FRANK H. GIESEN

This Plat was prepared under my supervision

Frank H. Giesen
N.C. Reg. Engineer No. 4617

NOTE: Property corners shown circled were located by actual survey. Bearings are based on SURVEY

D= 55-48-58

CITY OF CHARLOTTE
NORTH CAROLINA
DEPARTMENT OF PUBLIC WORKS
ENGINEERING DIVISION

REVISIONS	PROPOSED R/W RANDOLPH ROAD	JOB NO. 73194
1-22-75 EASEMENT R/W 5-15-75	PROJECT NO. 513-72-213	FILE NO. RW84
	PARCEL 60	SHEET 60
DRAWN BY: C.T.A.		
CHECKED BY: SAG CDR		OF 119
CITY ENGINEER	DATE 10-29-74 SCALE 1"=200'	

185-131-30 To 61