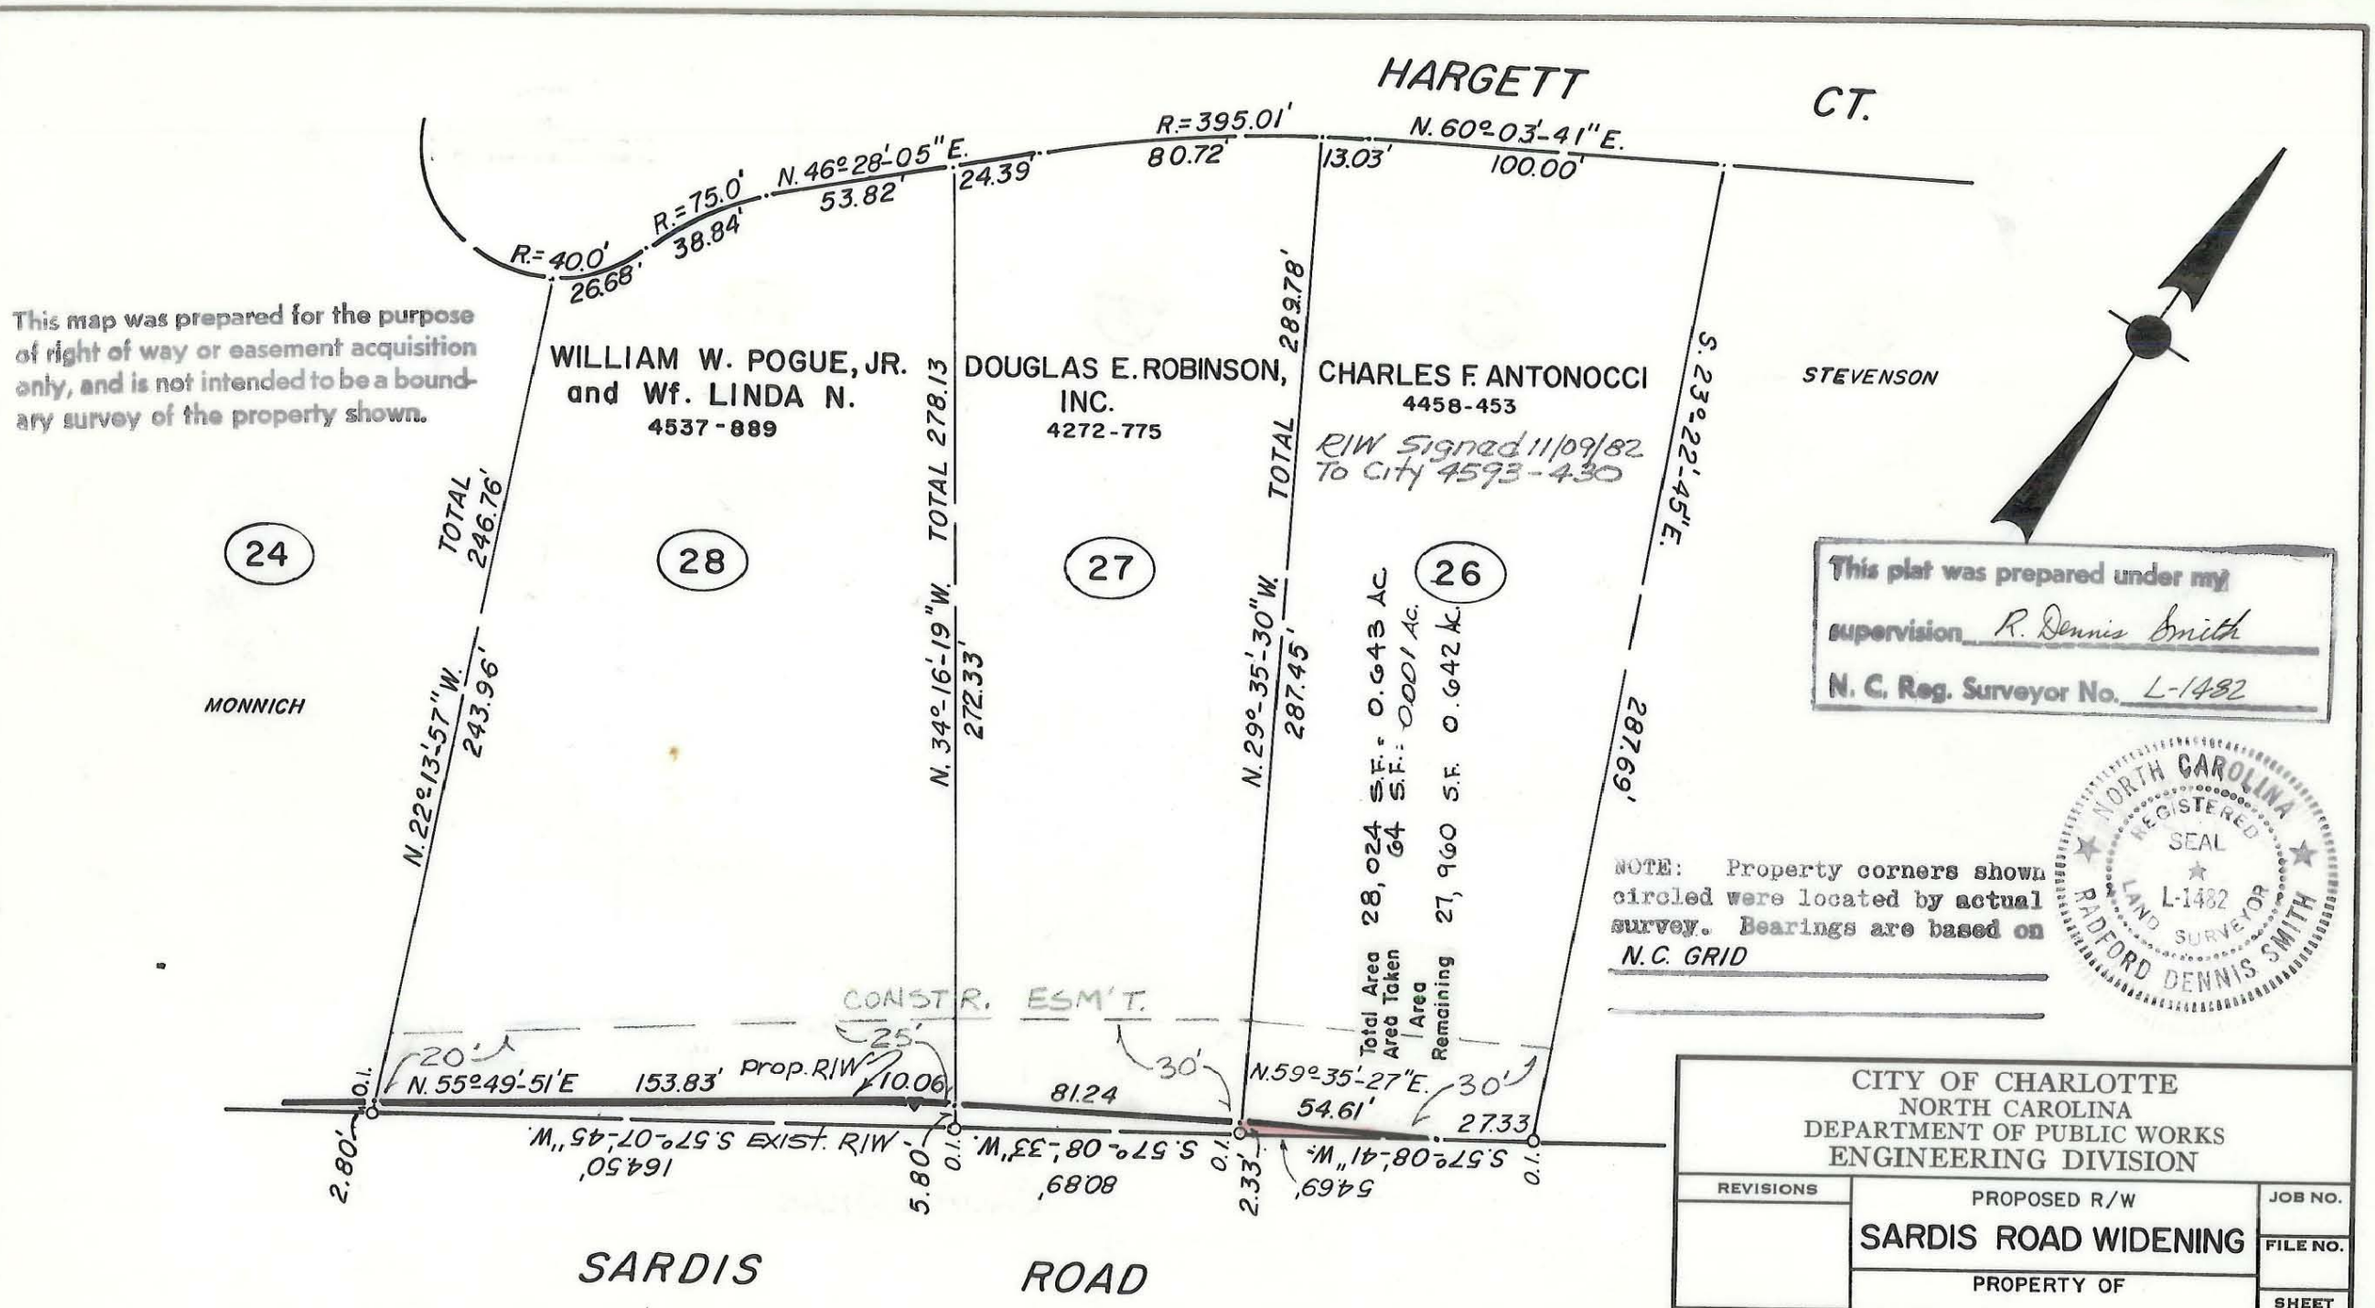

This plat was prepared under my supervision R. Dennis Smith

N. C. Reg. Surveyor No. L-1482

NORTH CAROLINA REGISTERED SEAL L-1482 LAND SURVEYOR RADFORD DENNIS SMITH

NOTE: Property corners shown circled were located by actual survey. Bearings are based on N.C. GRID

CITY OF CHARLOTTE
NORTH CAROLINA
DEPARTMENT OF PUBLIC WORKS
ENGINEERING DIVISION

REVISIONS	PROPOSED R/W SARDIS ROAD WIDENING	JOB NO.
		FILE NO.
	PROPERTY OF CHARLOTTE F. ANTONOCCI	SHEET 26
DRAWN BY MAS		
CHECKED BY JBS		
CITY ENGINEER	DATE 6-20-82 SCALE 1"=50	OF 28

185-131-59

DUNCAN-PARNELL, INC., CHARLOTTE 376