THIS MAP WAS PREPARED FOR THE PURPOSE OF CONSTRUCTION EASEMENT ACQUISITION ONLY, AND IS NOT INTENDED TO BE A BOUNDARY SURVEY OF THE PROPERTY SHOWN.

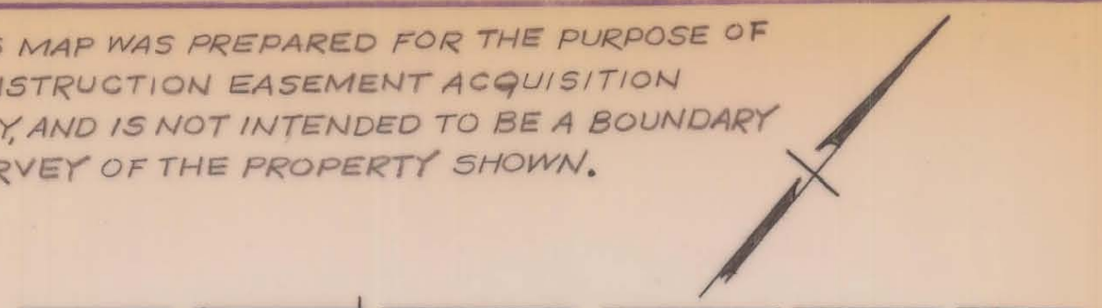

RAMA ROAD

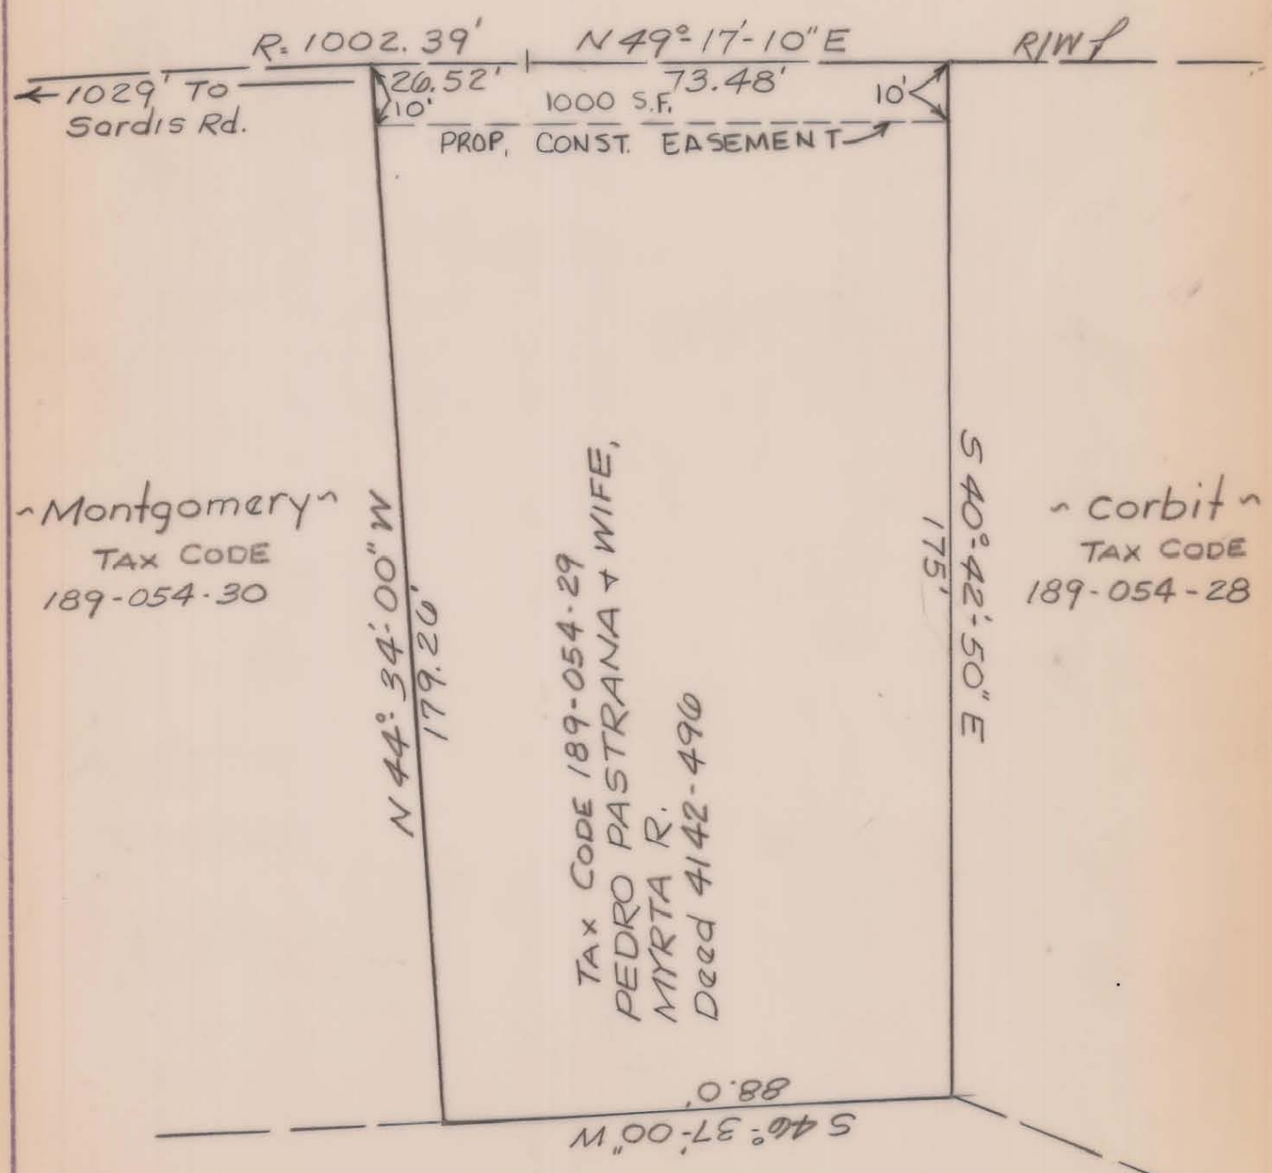

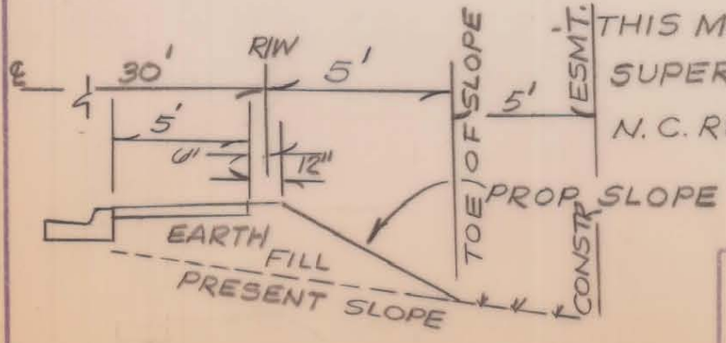

TYPICAL SLOPE
NO SCALE

THIS MAP WAS PREPARED UNDER MY SUPERVISION _____

N. C. REG SURVEYOR NO _____

CITY OF CHARLOTTE
NORTH CAROLINA
DEPARTMENT OF PUBLIC WORKS
ENGINEERING DIVISION

REVISIONS	Proposed Constr. Esmt.	JOB NO
	SARDIS ROAD WIDENING	FILE NO.
	Property of	SHEET
DRAWN BY RW	PEDRO PASTRANA + WIFE	
CHECKED BY		OF
CITY ENGINEER	DATE Nov. 1982 SCALE 1" = 30'	