AF 35129A

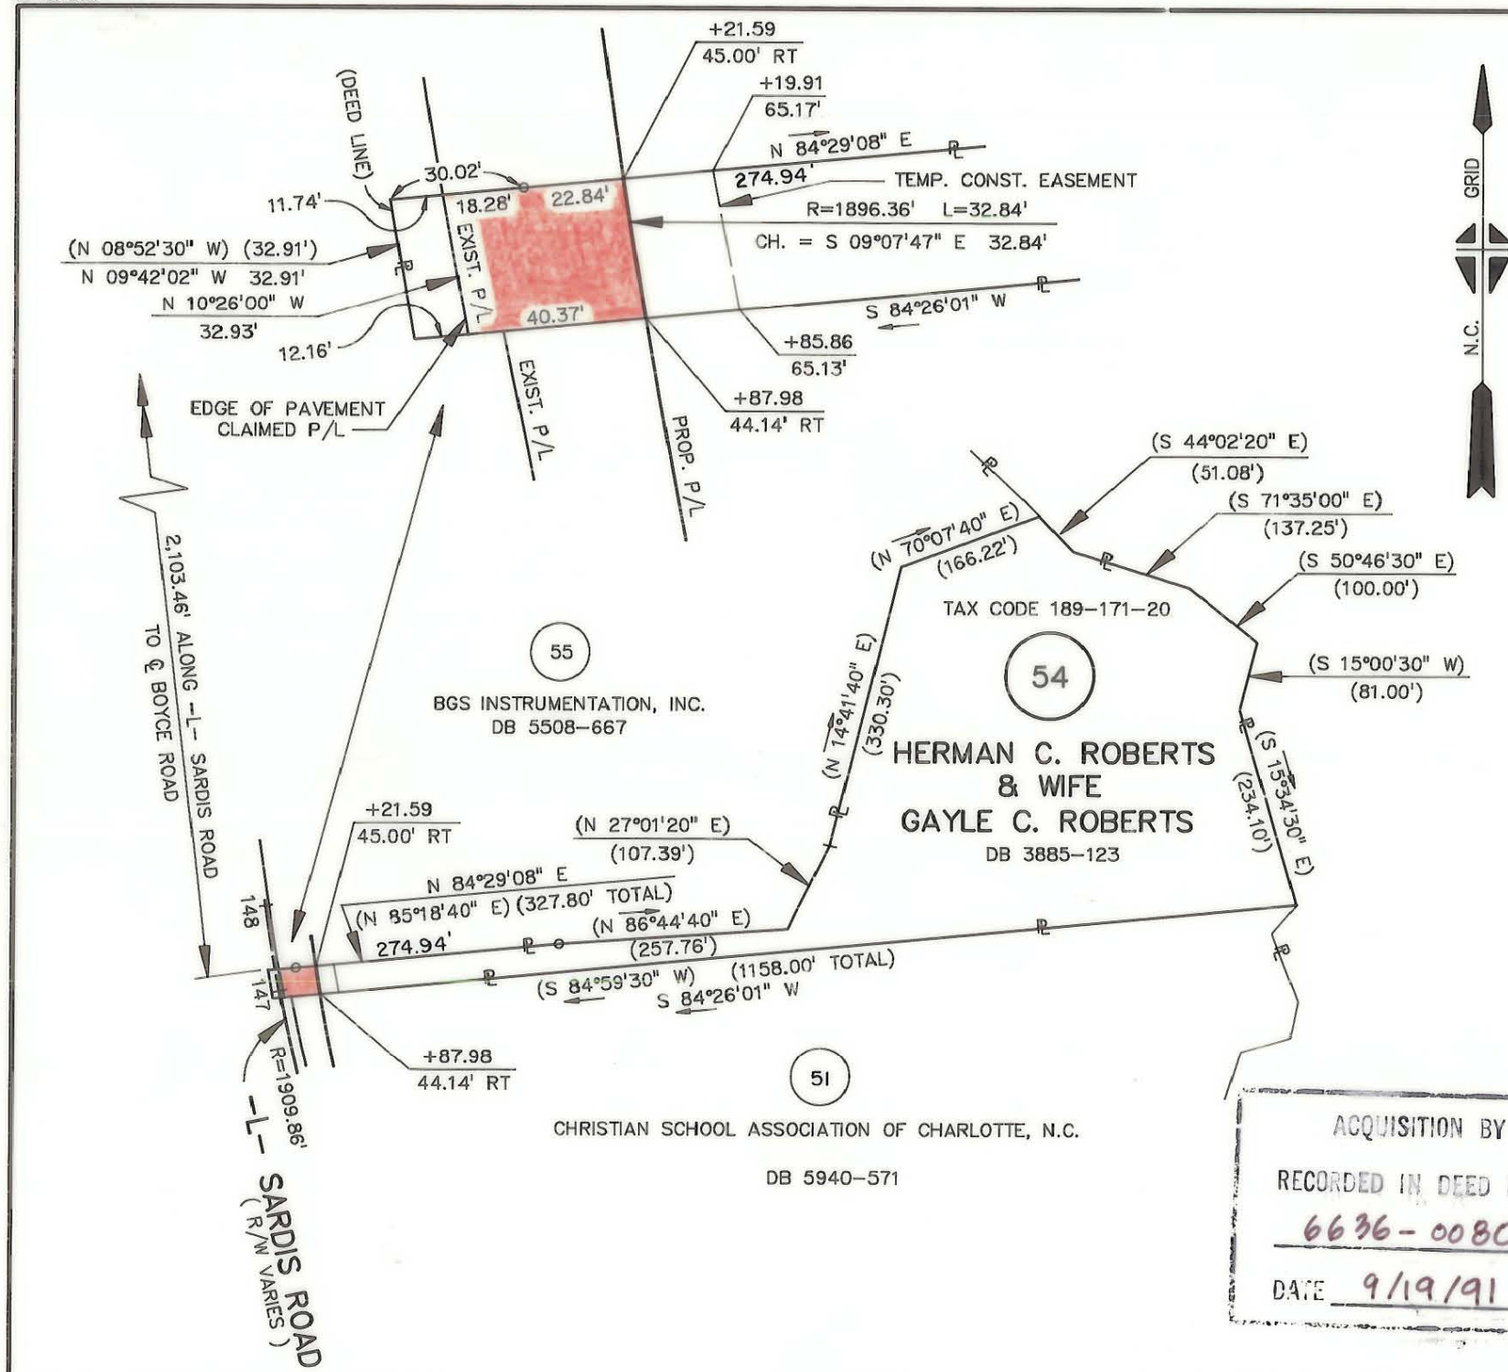

TOTAL AREA (DEED)	211, 571 S.F.	4.857 AC.
AREA IN EXISTING R/W	392 S.F.	0.009 AC.
AREA TO BE ACQUIRED	1, 335 S.F.	0.031 AC.
AREA REMAINING	209, 844 S.F.	4.817 AC.
AREA - TEMPORARY CONSTR. EASEMENT	679 S.F.	0.016 AC.

NOTE:
PROPERTY CORNERS SHOWN AS OPEN CIRCLES WERE LOCATED BY ACTUAL SURVEY. BEARINGS AND DISTANCES SHOWN IN PARENTHESES ARE BASED ON DEED INFORMATION.

THIS PLAT WAS PREPARED UNDER MY SUPERVISION.

Charles E. Good

N.C. REG. LAND SURVEYOR NO. L-1138

THIS MAP WAS PREPARED FOR THE PURPOSE OF ACQUIRING RIGHT-OF-WAY AND/OR AN EASEMENT ONLY, AND IS NOT INTENDED TO BE A BOUNDARY SURVEY OF THE PROPERTY SHOWN.

NORTH CAROLINA REGISTERED L1138 LAND SURVEYOR CHARLES E. GOOD

ACQUISITION BY CITY
RECORDED IN DEED BOOK
6636-0080
DATE 9/19/91

CHARLOTTE
ENGINEERING DEPARTMENT

REVISIONS
REVISED 12-11-90
DRAWN BY RWB,A
CHECKED BY
SURVEY SUPERVISOR

SARDIS ROAD
WIDENING PROJECT

Property of
HERMAN C. ROBERTS
and wife
GAYLE C. ROBERTS

DATE 10-17-90 SCALE 1"=200'

JOB NO. 512-88-128
FILE NO.
SHEET 54
OF

189-171-20