AF 35129A

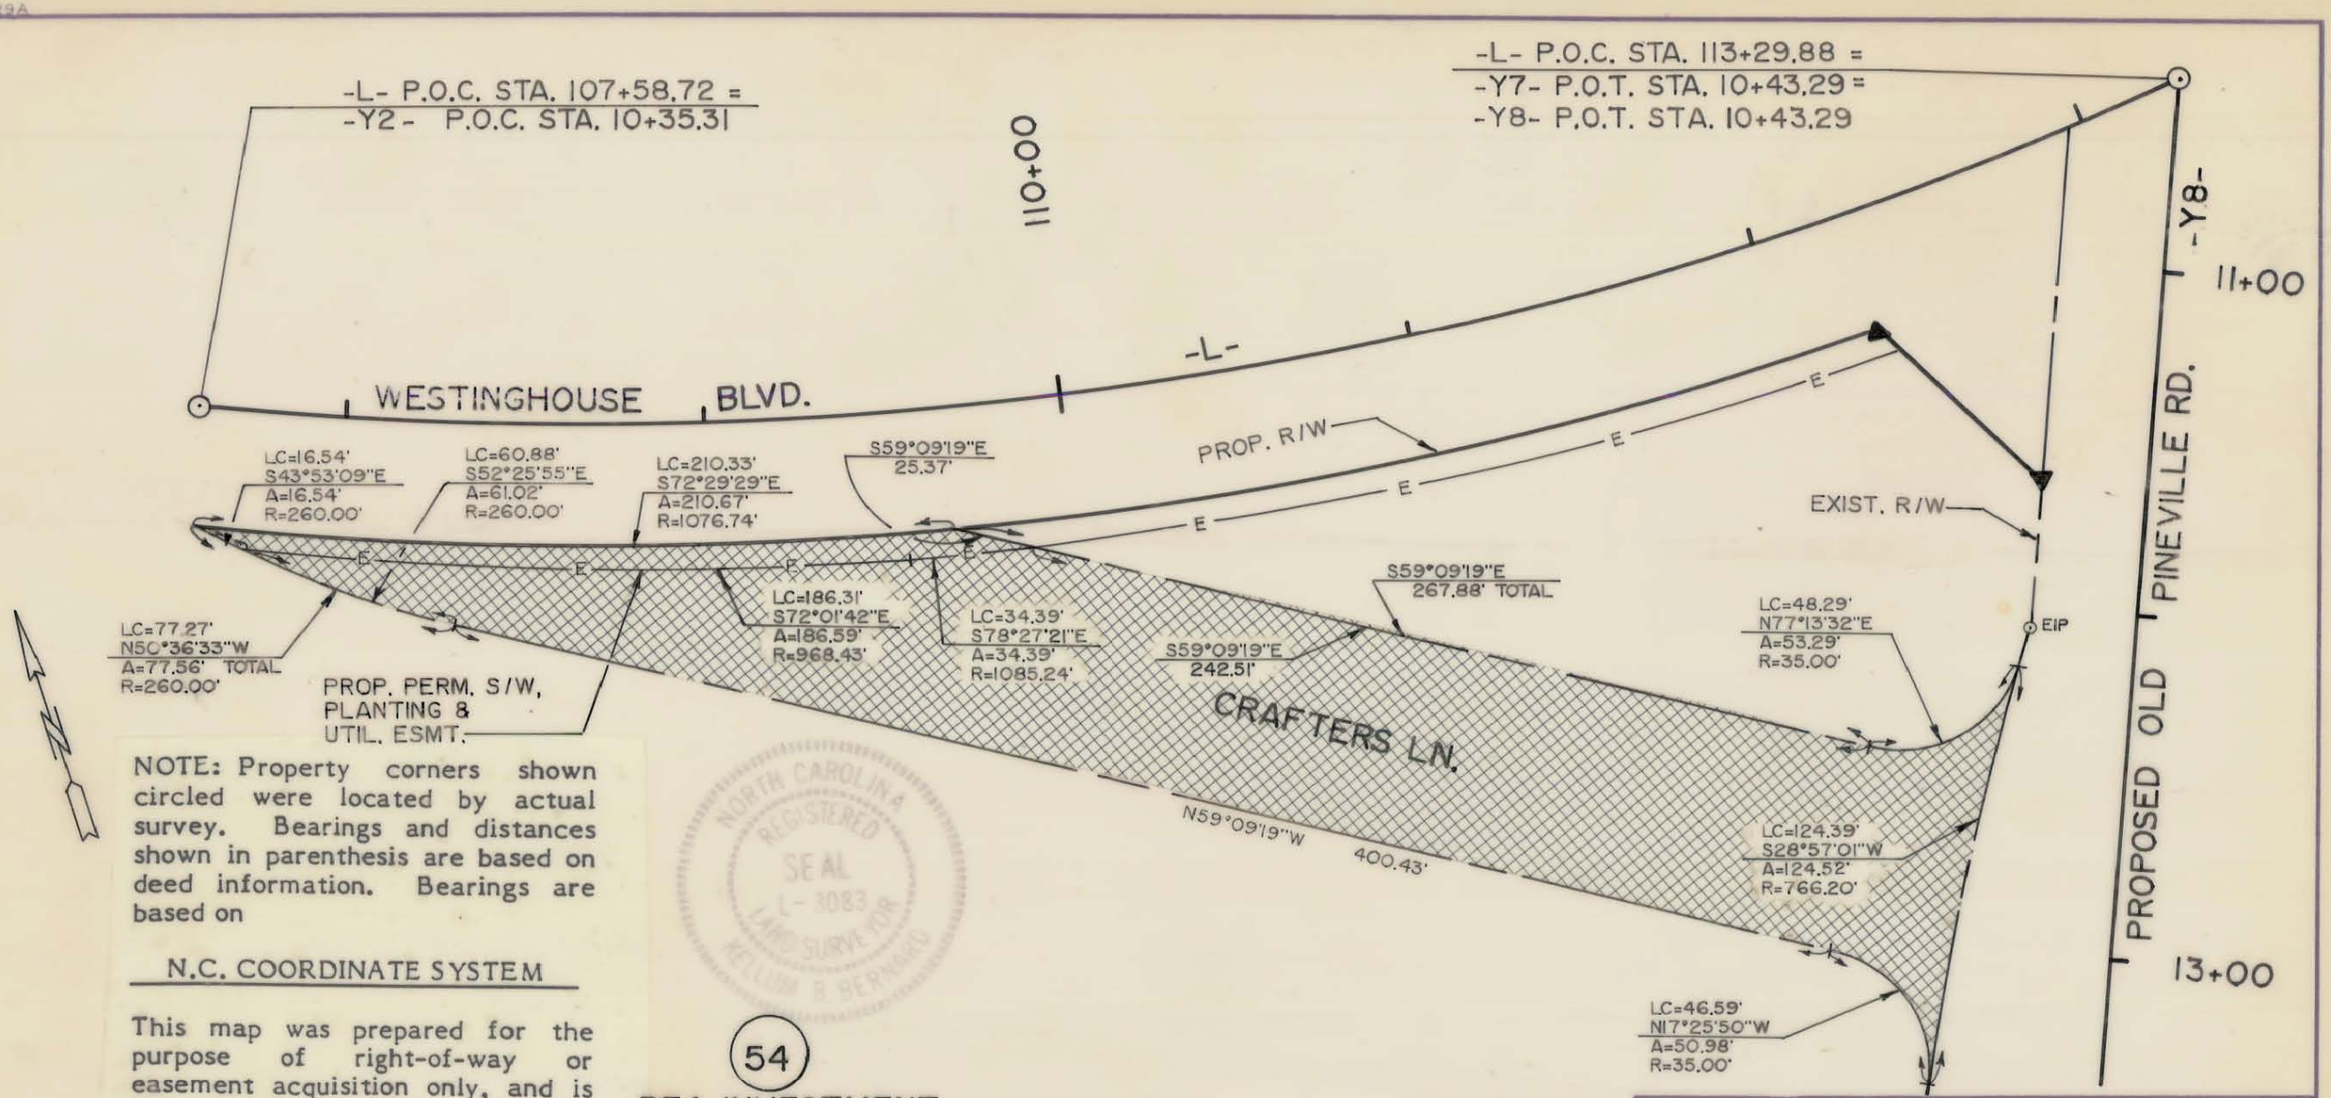

NOTE: Property corners shown circled were located by actual survey. Bearings and distances shown in parenthesis are based on deed information. Bearings are based on

N.C. COORDINATE SYSTEM

This map was prepared for the purpose of right-of-way or easement acquisition only, and is not intended to be a boundary survey of the property shown.

This plat was prepared under my supervision Kelly B. Bernard

N.C. Reg. Surveyor No. L-3083

NORTH CAROLINA REGISTERED SEAL L-3083 LAND SURVEYOR KELLY B. BERNARD

(54)

REA INVESTMENT PARTNERS

DEED: 5434-990

R/W AREA TO BE ABANDONED = 24,909. SQ. FT. 0.572 AC.

PARCEL ID # 205-121-6, 13, 14, & 15

CHARLOTTE
ENGINEERING DEPARTMENT

REVISIONS	PROPOSED R/W ABANDONMENT WESTINGHOUSE BLVD.	JOB NO.
		FILE NO.
DRAWN BY L.I.S.	PROPERTY OF REA INVESTMENT PARTNERS	SHEET 54E 6
CHECKED BY K.B.B.		OF
SURVEY SUPVR.	DATE MARCH 21,1988 SCALE 1" = 50'	

205-172-18