AF 35129A

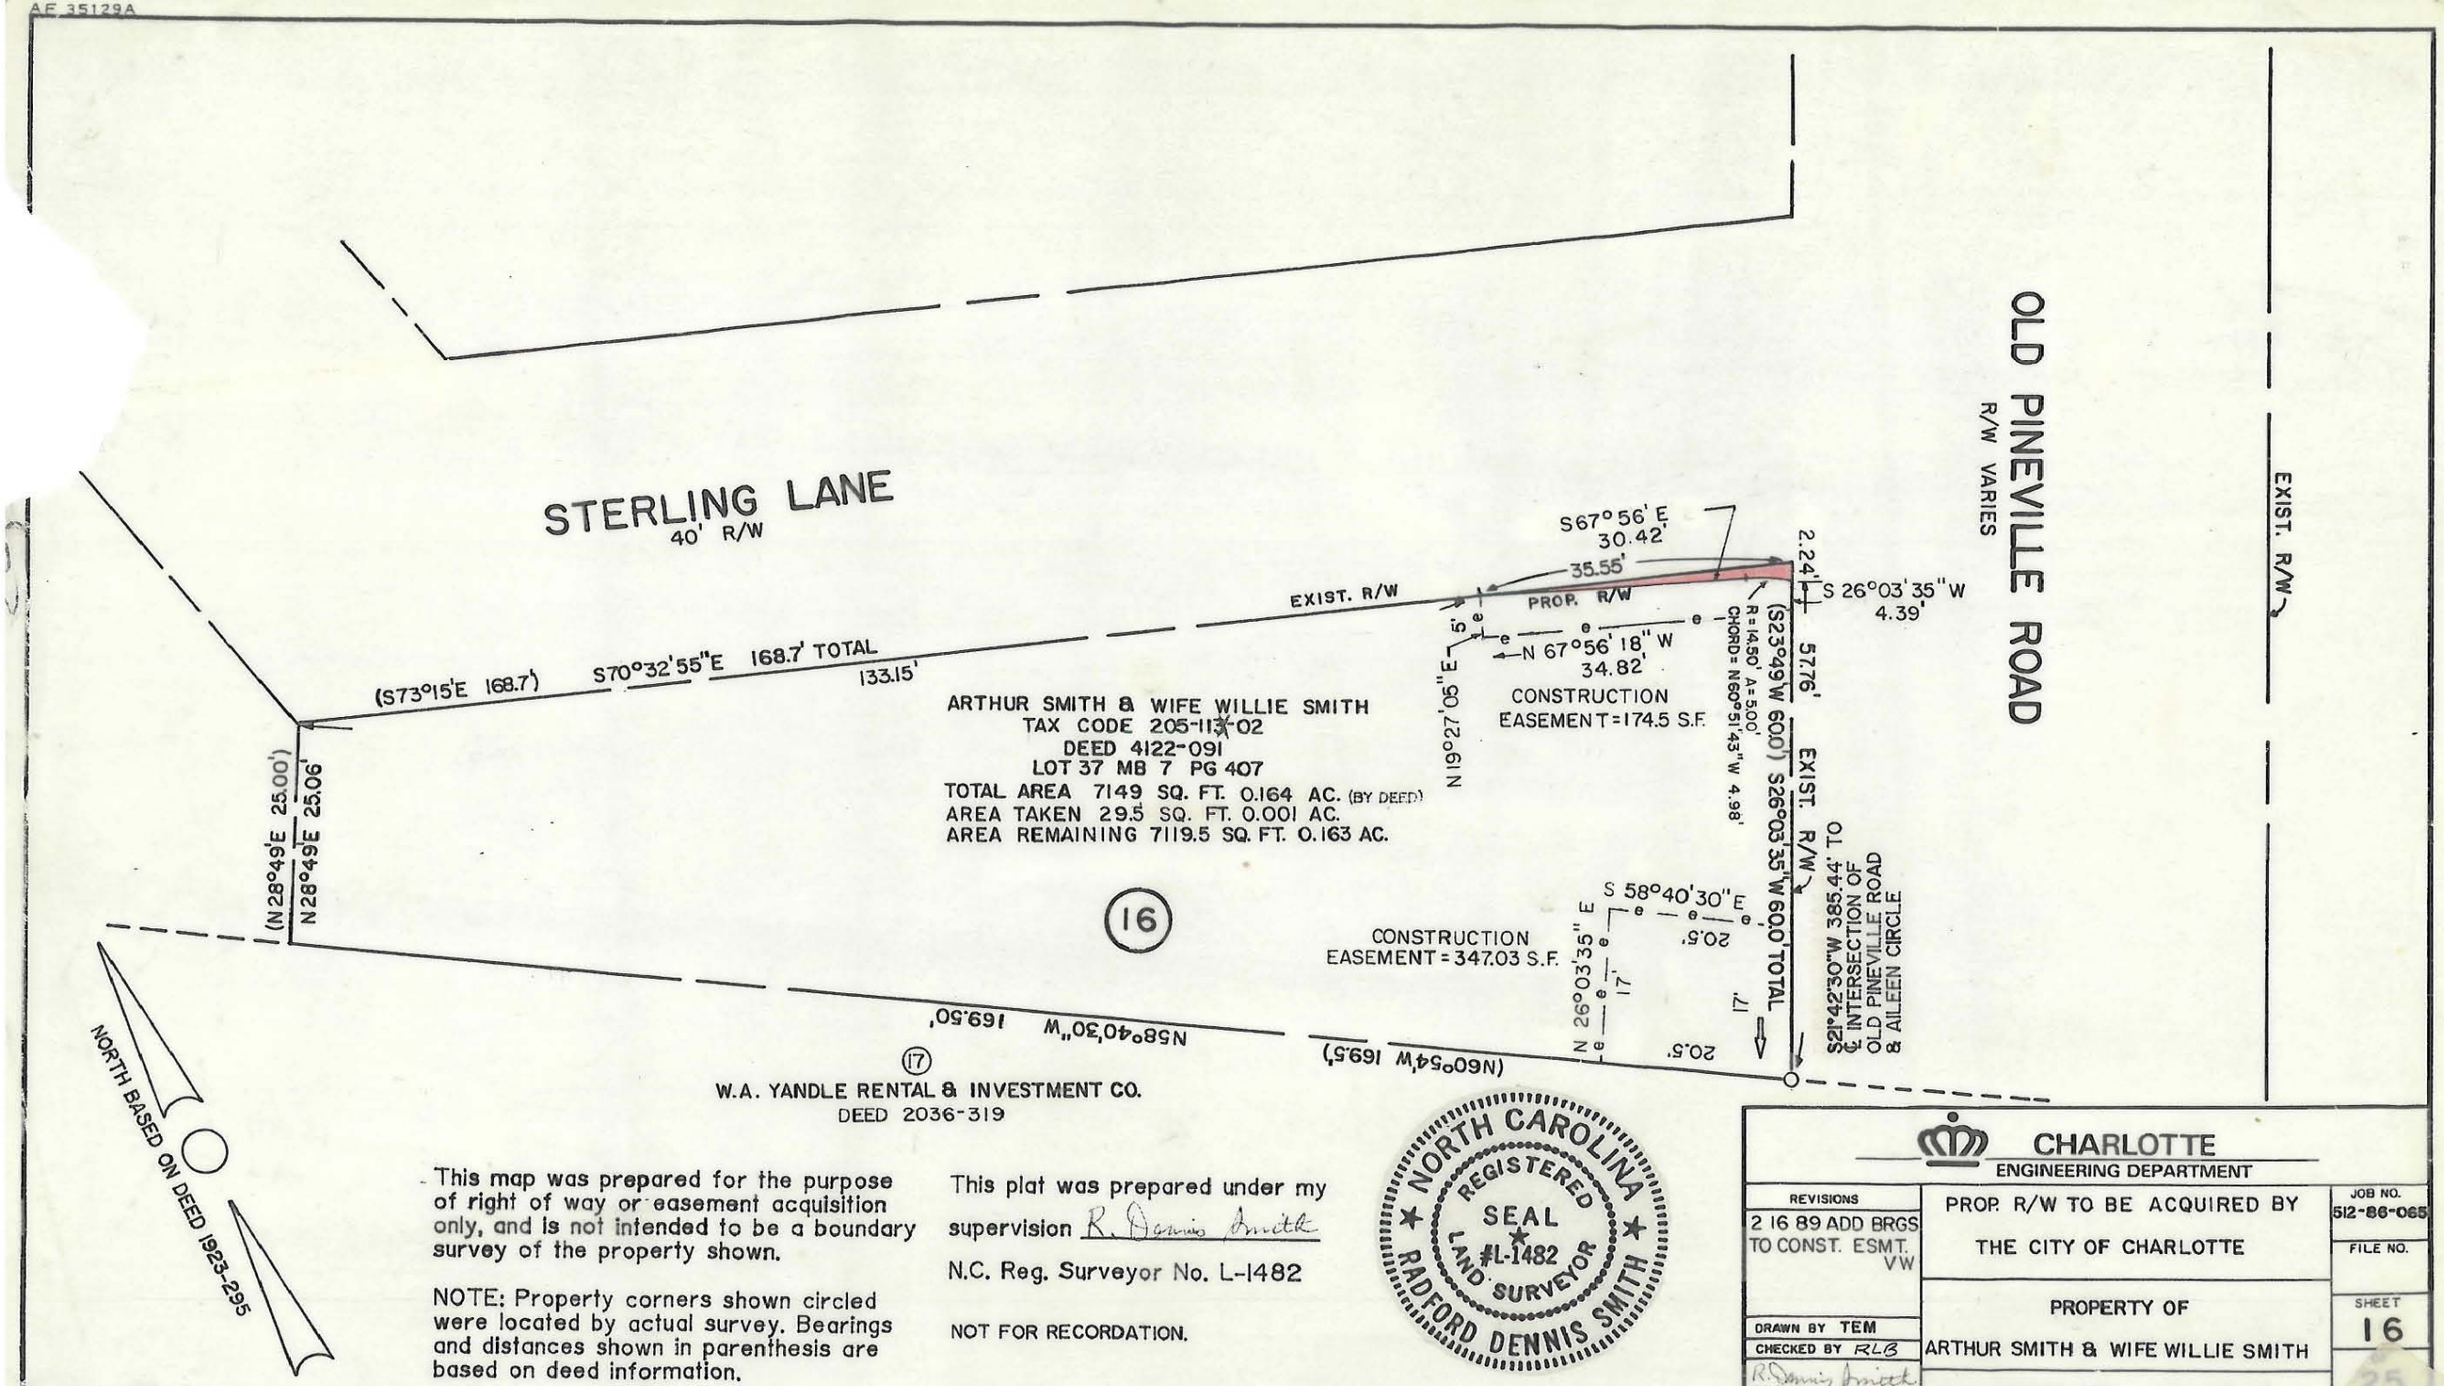

This map was prepared for the purpose of right of way or easement acquisition only, and is not intended to be a boundary survey of the property shown.

NOTE: Property corners shown circled were located by actual survey. Bearings and distances shown in parenthesis are based on deed information.

This plat was prepared under my supervision R. Dennis Smith

N.C. Reg. Surveyor No. L-1482

NOT FOR RECORDATION.

NORTH CAROLINA REGISTERED SEAL #L-1482 LAND SURVEYOR RADFORD DENNIS SMITH

CHARLOTTE
ENGINEERING DEPARTMENT

REVISIONS	PROP. R/W TO BE ACQUIRED BY THE CITY OF CHARLOTTE	JOB NO. 512-86-065
2 16 89 ADD BRGS TO CONST. ESMT. VW		FILE NO.
DRAWN BY TEM	PROPERTY OF ARTHUR SMITH & WIFE WILLIE SMITH	SHEET 16
CHECKED BY RLB		
R. Dennis Smith SURVEY SUPVR.	DATE AUGUST 1987 SCALE 1"=20'	

25

205-115-02