AF 35129A

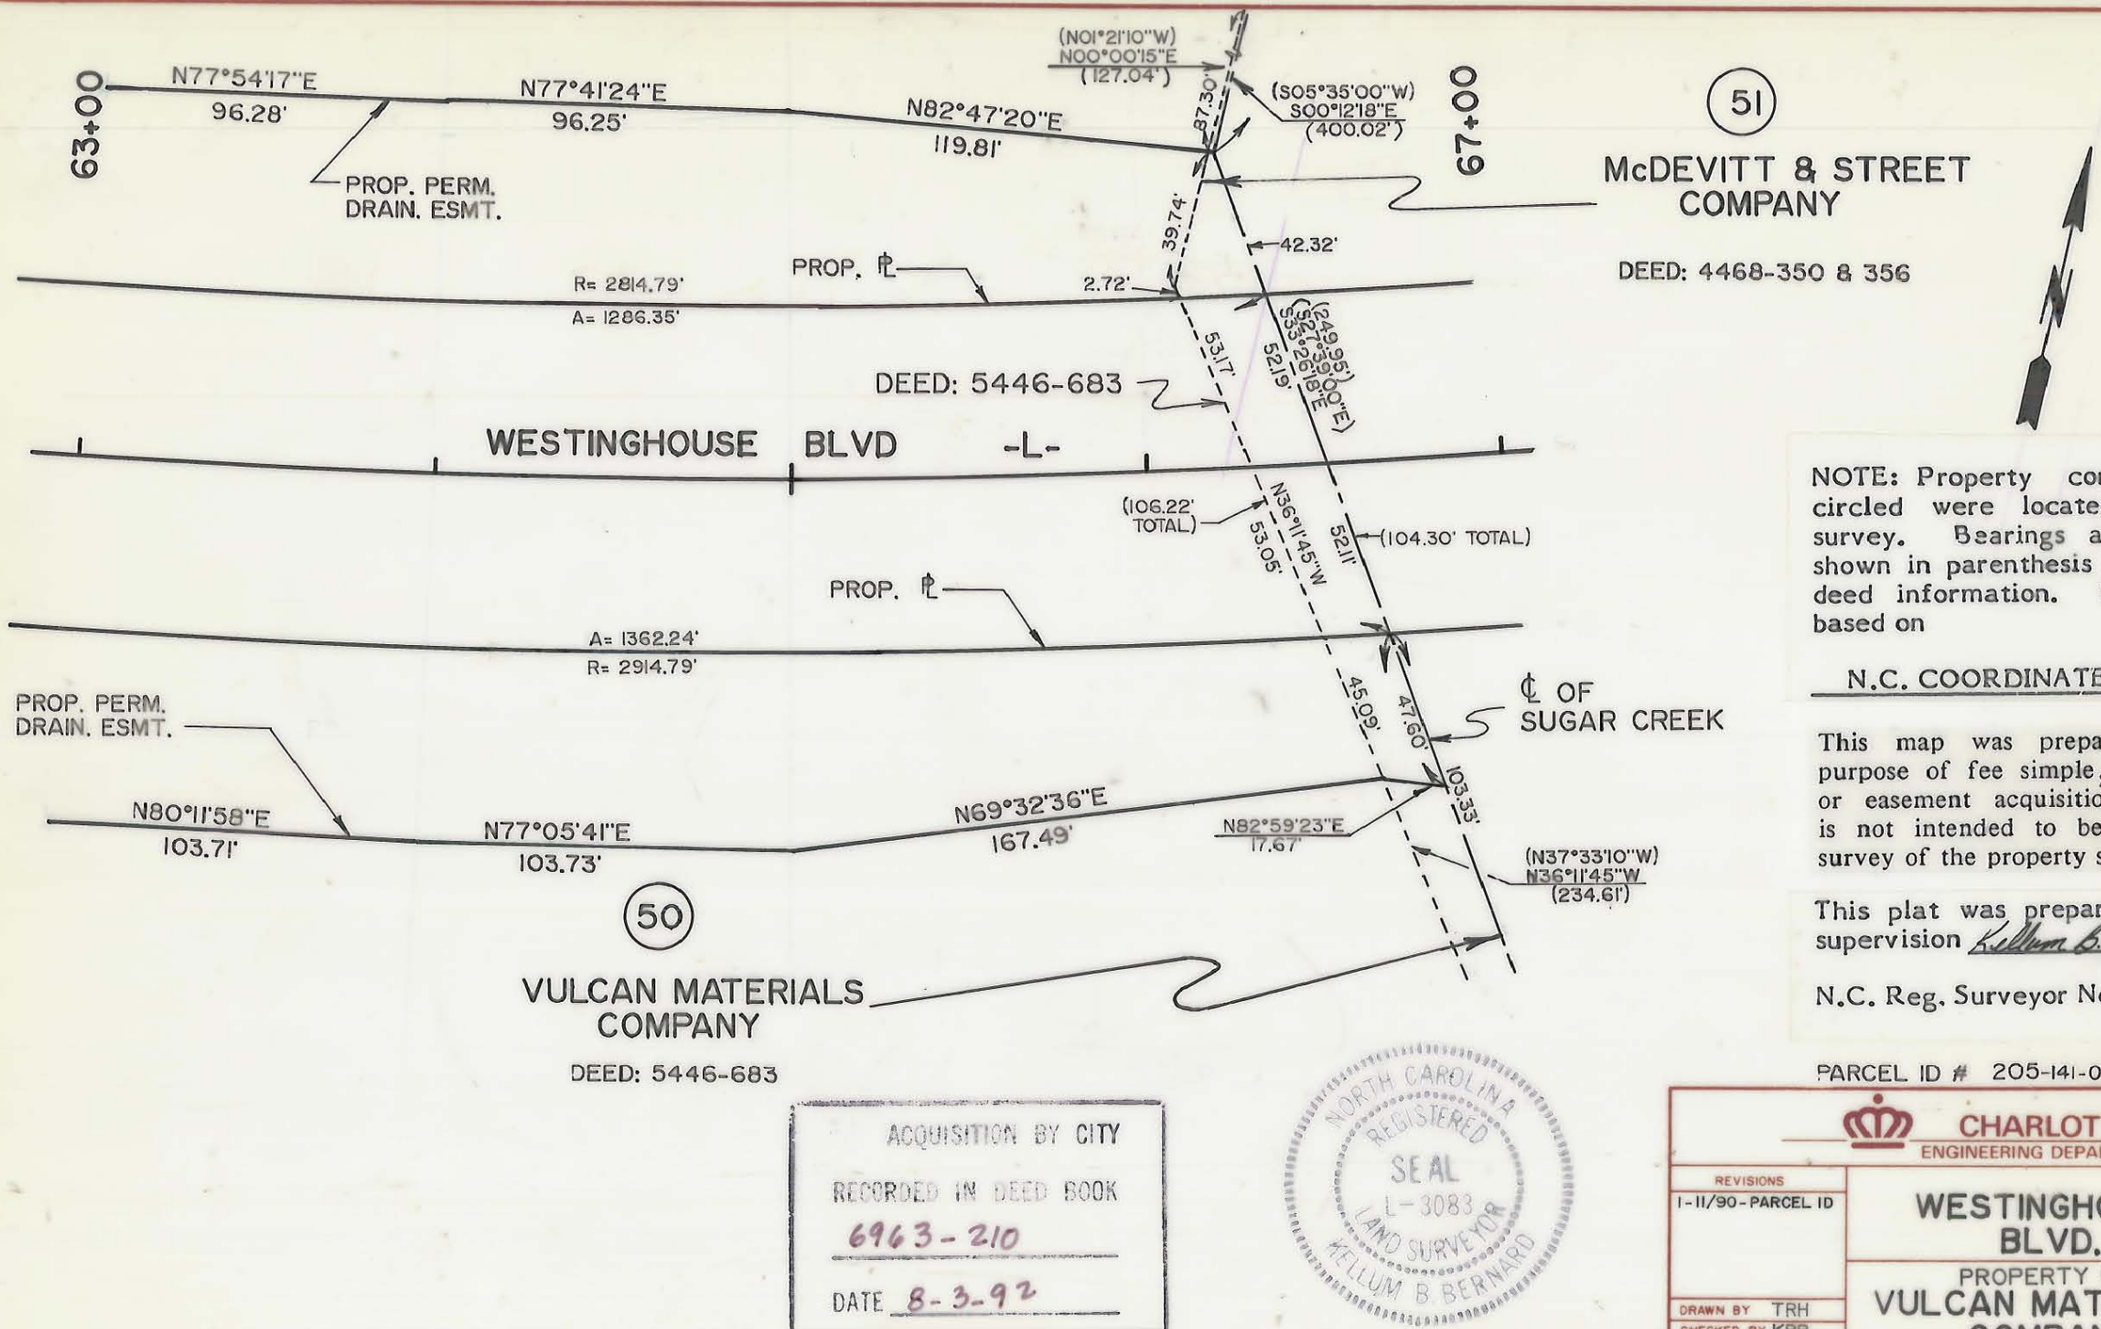

NOTE: Property corners shown circled were located by actual survey. Bearings and distances shown in parenthesis are based on deed information. Bearings are based on

N.C. COORDINATE SYSTEM

This map was prepared for the purpose of fee simple, right-of-way or easement acquisition only, and is not intended to be a boundary survey of the property shown.

This plat was prepared under my supervision Kellum B. Bernard

N.C. Reg. Surveyor No. L- 3083

PARCEL ID # 205-141-04

ACQUISITION BY CITY
RECORDED IN DEED BOOK
6963 - 210
DATE 8-3-92

NORTH CAROLINA REGISTERED SEAL L-3083 LAND SURVEYOR KELLUM B BERNARD

CHARLOTTE
ENGINEERING DEPARTMENT

REVISIONS	WESTINGHOUSE BLVD.	JOB NO.
1-11/90-PARCEL ID		FILE NO.
DRAWN BY TRH	PROPERTY OF : VULCAN MATERIALS COMPANY	SHEET 50E/5
CHECKED BY KBB		OF
R. Dennis Smith SURVEY SUPVR.	DATE DEC 2,1987 SCALE 1" = 50'	

205-141-04 AND 205-061-29