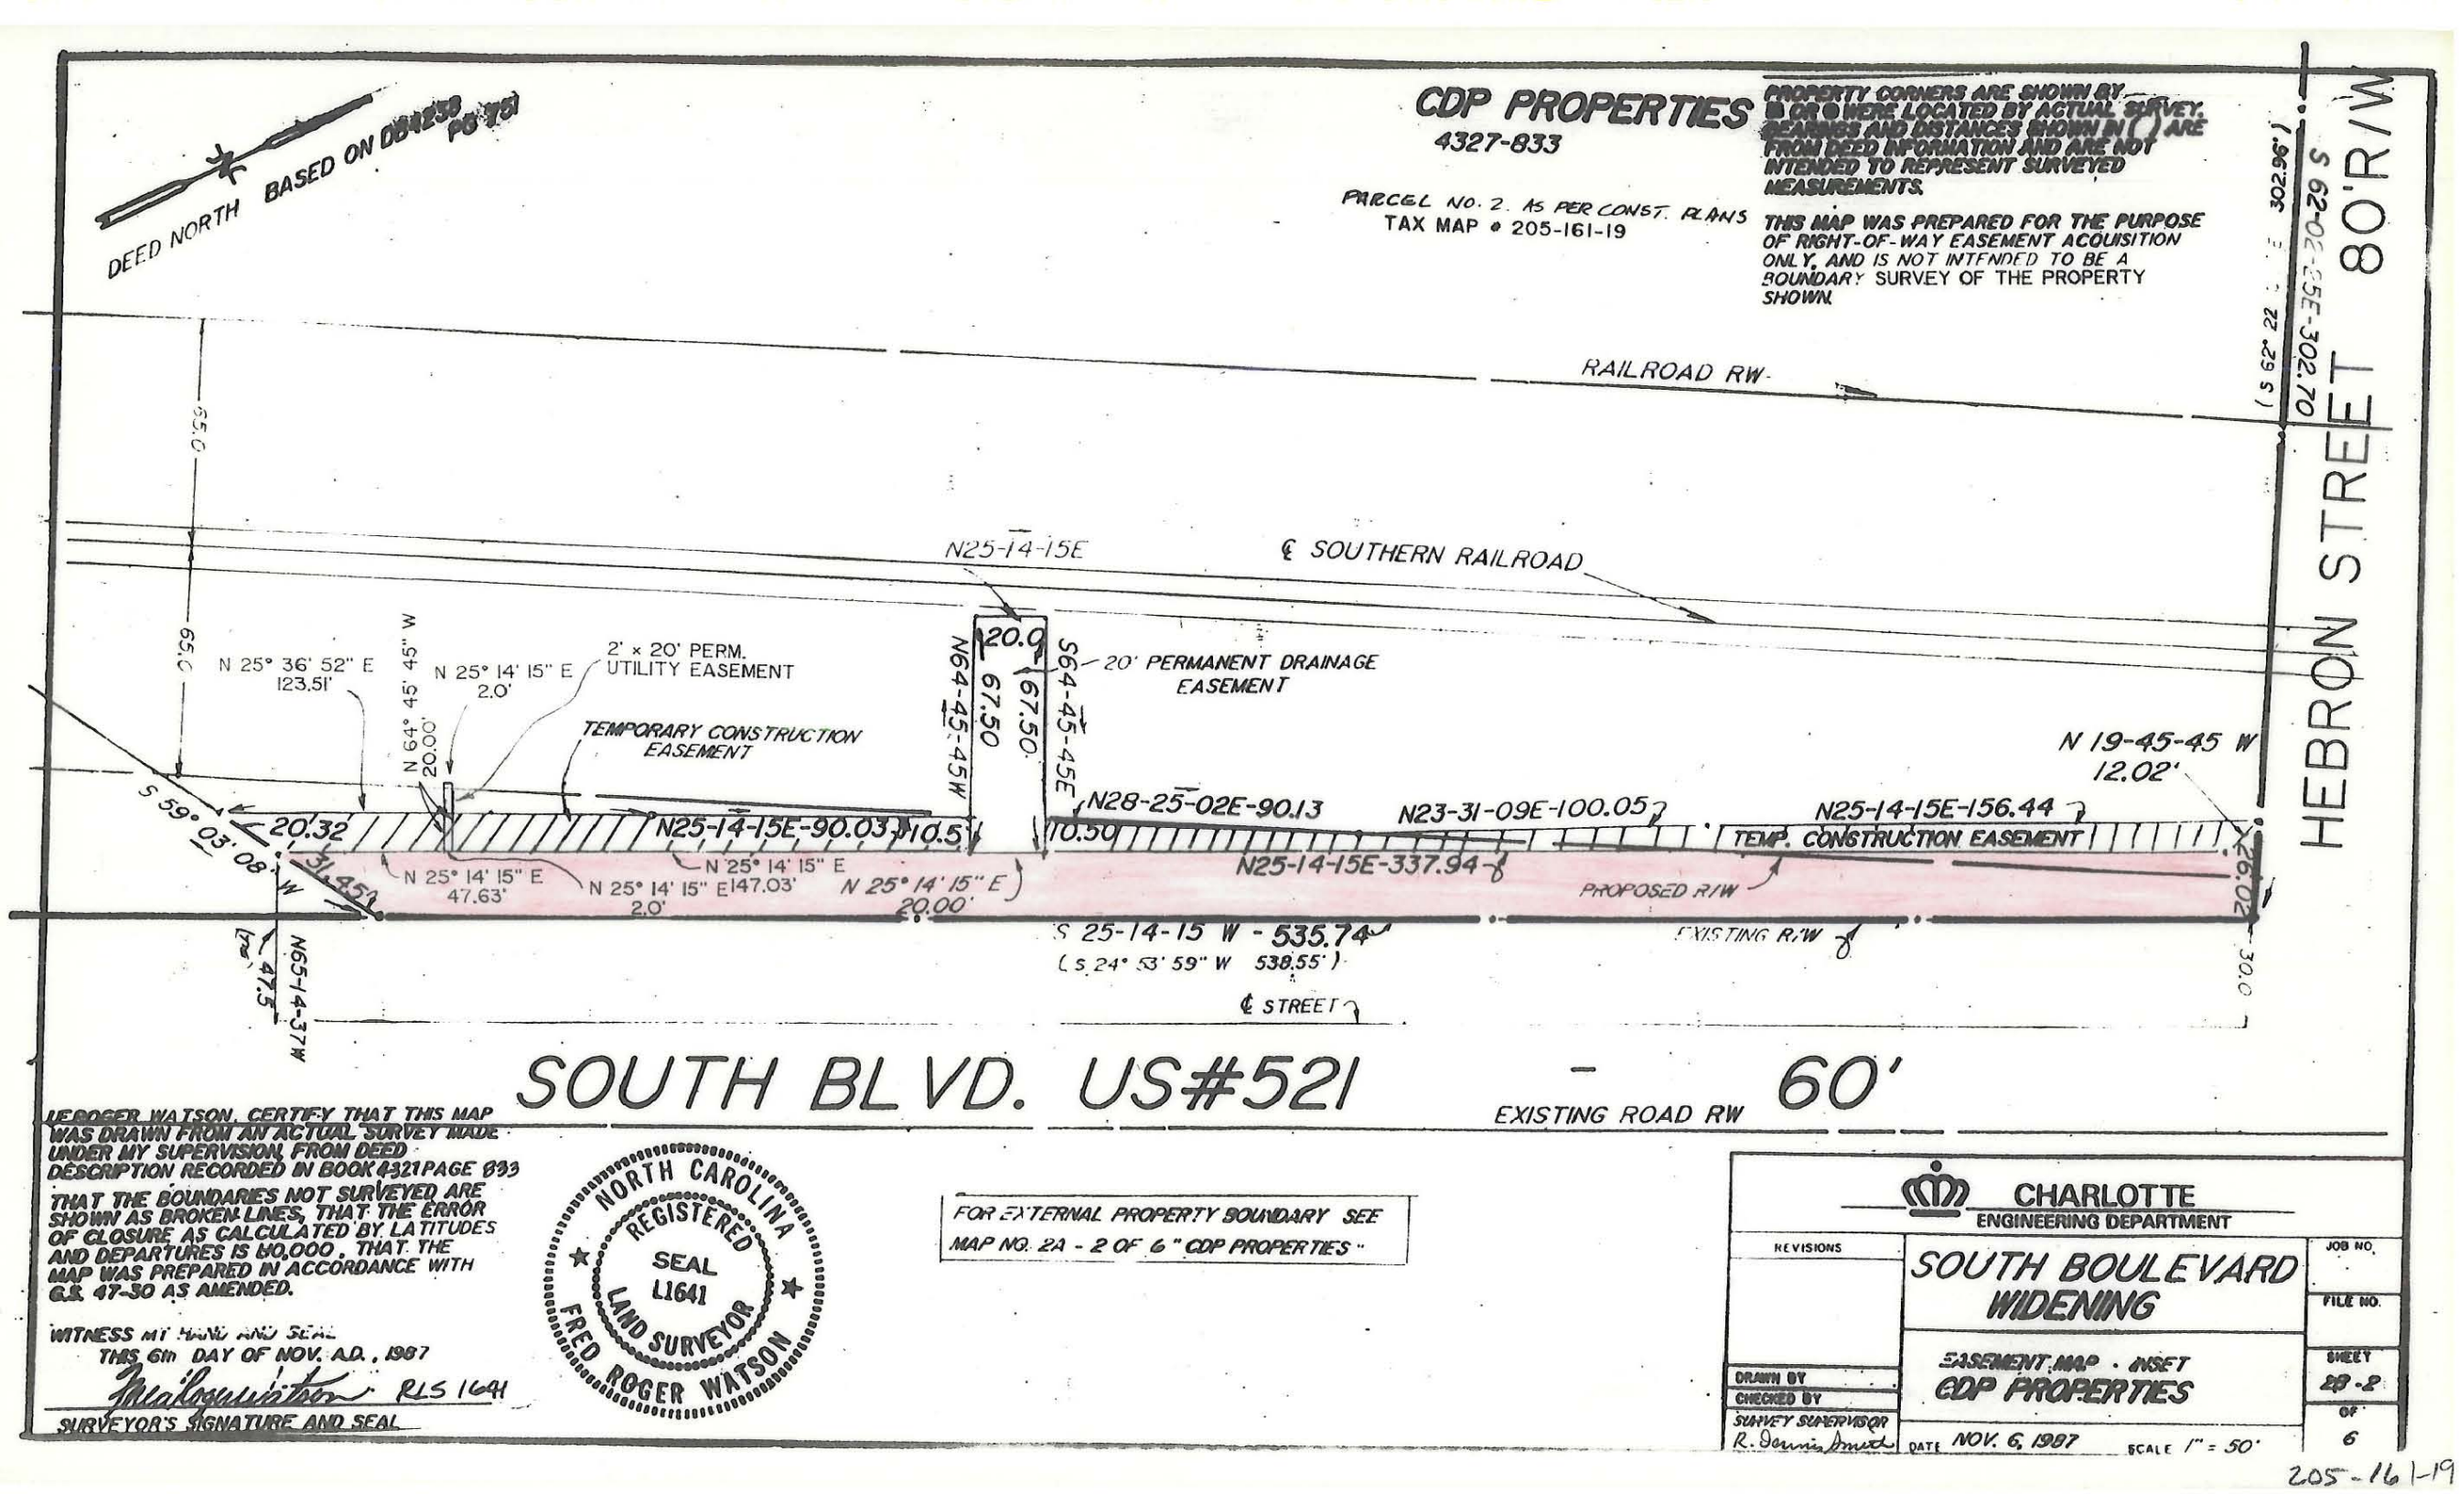


I, ROGER WATSON, CERTIFY THAT THIS MAP WAS DRAWN FROM AN ACTUAL SURVEY MADE UNDER MY SUPERVISION, FROM DEED DESCRIPTION RECORDED IN BOOK 4321 PAGE 833

THAT THE BOUNDARIES NOT SURVEYED ARE SHOWN AS BROKEN LINES, THAT THE ERROR OF CLOSURE AS CALCULATED BY LATITUDES AND DEPARTURES IS 1:0,000, THAT THE MAP WAS PREPARED IN ACCORDANCE WITH G.S. 47-30 AS AMENDED.

WITNESS MY HAND AND SEAL
THIS 6th DAY OF NOV. A.D., 1987

Fred Roger Watson RLS 1641
SURVEYOR'S SIGNATURE AND SEAL

NORTH CAROLINA REGISTERED SEAL L1641 LAND SURVEYOR FRED ROGER WATSON

FOR EXTERNAL PROPERTY BOUNDARY SEE MAP NO. 2A - 2 OF 6 "CDP PROPERTIES"

CHARLOTTE
ENGINEERING DEPARTMENT

| | |
|---|---|
| REVISIONS | SOUTH BOULEVARD WIDENING |
| | EASEMENT MAP - INSET |
| | CDP PROPERTIES |
| DRAWN BY | |
| CHECKED BY | |
| SURVEY SUPERVISOR R. Dennis Smith | DATE NOV. 6, 1987 SCALE 1" = 50' |
| JOB NO. | |
| FILE NO. | |
| SHEET | 2B-2 |
| OF | 6 |

205-161-19