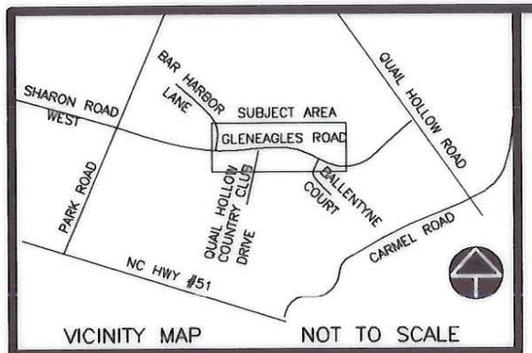

VICINITY MAP NOT TO SCALE

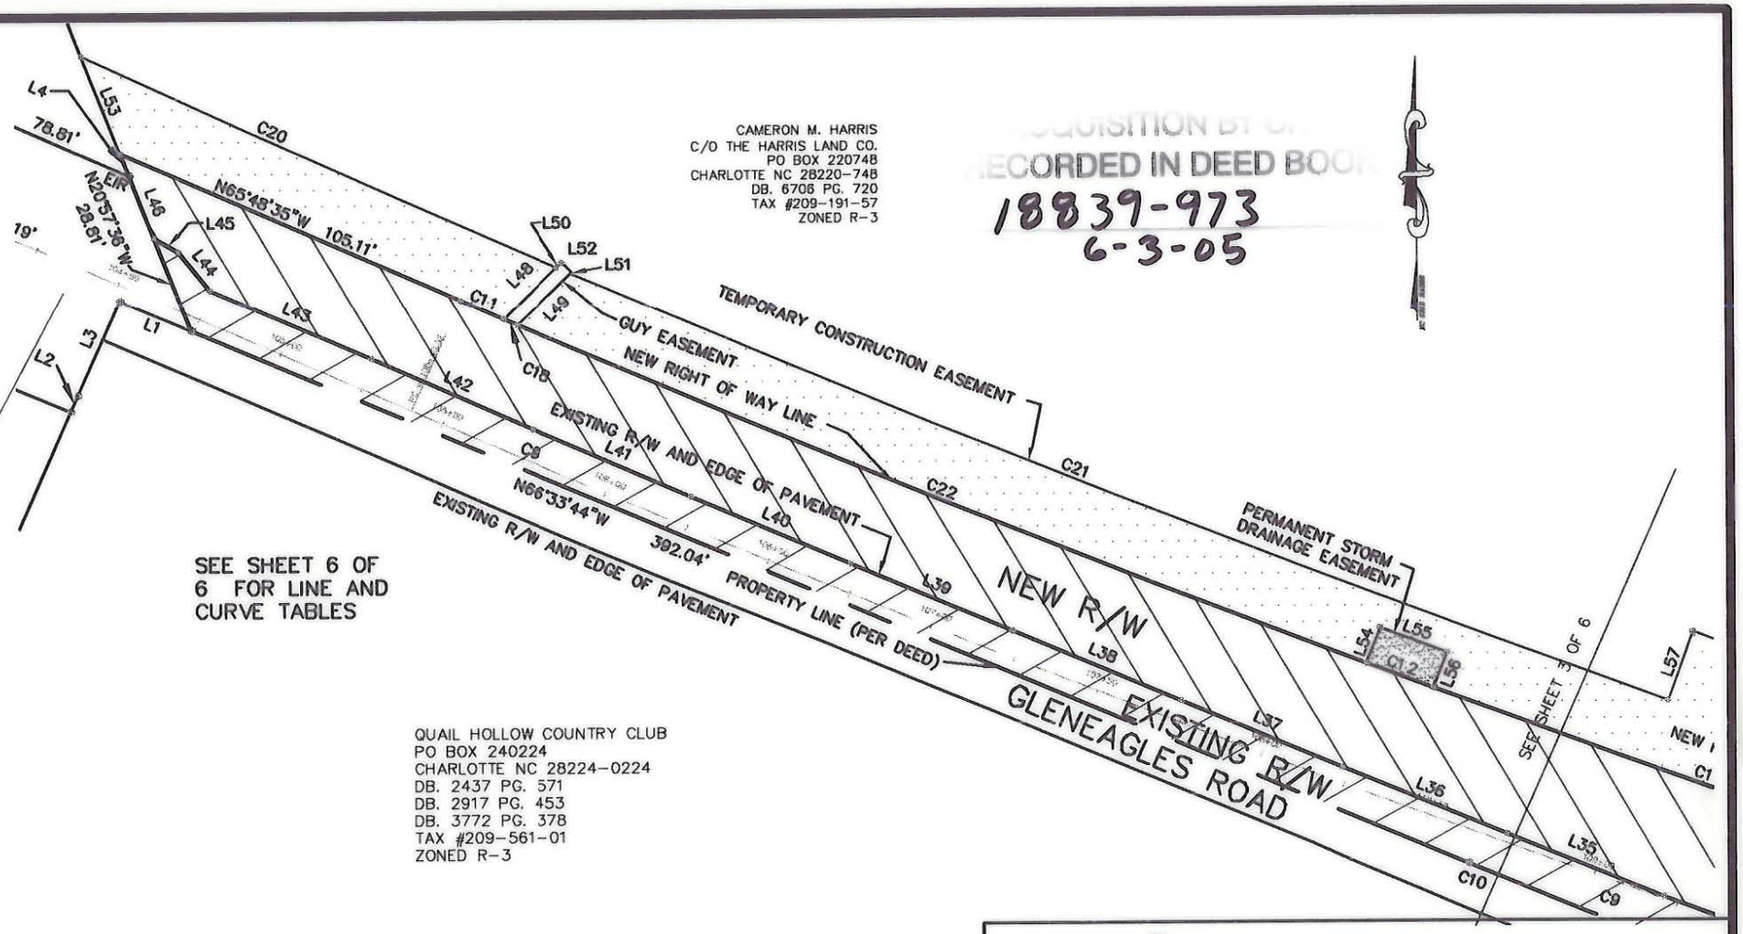

LEGEND

CM	CONCRETE MONUMENT
R/W	RIGHT OF WAY
EIP	EXISTING IRON PIN
PSDE	PERMANENT STORM DRAINAGE EASEMENT
○	EXISTING IRON ROD
●	CALCULATED POINT

GUY EASEMENT
PERMANENT STORM DRAINAGE EASEMENT
TEMPORARY CONSTRUCTION EASEMENT
EXISTING AND NEW R/W
DEED LINE
PERMANENT STORM DRAINAGE EASEMENT
TEMPORARY CONSTRUCTION EASEMENT
EXISTING R/W
NEW R/W

REFERENCES:

1. ELECTRONIC DESIGN PLANS BY KIMLEY-HORN & ASSOCIATES.
2. DEED AND TAX RECORDS AS SHOWN HEREON.

SURVEYOR'S NOTES:

1. NORTH ORIENTATION AND GRID TIE BASED ON DESIGN SURVEY BY US ON THIS PROJECT DATED 3/17/01.
2. UTILITIES AND IMPROVEMENTS NOT SHOWN HEREON.
3. TITLE INFORMATION NOT SUPPLIED BY CLIENT AND FULL TITLE REPORTS NOT ACQUIRED BY US.
4. THESE PARCELS SUBJECT TO EASEMENTS AND RESTRICTIONS OF RECORD.
5. THIS MAP IS INVALID UNLESS IT BEARS THE ORIGINAL SEAL AND SIGNATURE OF THE SURVEYOR.

REVISIONS:

1. 10/31/02 CITY COMMENTS
2. 11/01/02 CITY COMMENTS
3. 11/04/02 CITY COMMENTS
4. 11/05/02 CITY COMMENTS

GNA DESIGN ASSOCIATES, INC. ENGINEERS & LAND SURVEYORS CORPORATION C-608

NORTH CAROLINA PROFESSIONAL SEAL L-3050 LAND SURVEYOR F. LEE HOWELL

11/05/02

GNA DESIGN ASSOCIATES, Inc.
428 East Fourth Street
Suite 408 (704) 373-1907
Charlotte, NC 28202
Surveying • Landscape Architecture • Civil Engineering

GRAPHIC SCALE
50 0 25 50
SCALE: 1" = 50'

CITY OF CHARLOTTE
ENGINEERING AND PROPERTY MANAGEMENT

GLENEAGLES ROAD
BAR HARBOR LANE TO BALLENTYNE COURT

GNA PROJECT # 52141	CAMERON M. HARRIS	JOB NO. 512-03-008
FIELD BOOK		FILE NO.
SURVEYED 09/02		
SURVEY BY GNA DESIGN		
DRAWN BY GNA	DEED BOOK 6706 PAGE 720	SHEET 2
CHECKED BY FLH	TAX PARCEL NO. 209-191-57	OF 6
SURVEY SUPVR.	DATE 10/28/02 SCALE: 1"=50'	

GNA FILE NAME: G:\CADD\proj\52141\dwg\Plats-rw\HARRIS.DWG

209-191-57