This map was prepared for the purpose of right of way or easement acquisition only, and is not intended to be a boundary survey of the property shown.

This plat was prepared under my supervision_____

N. C. Reg. Surveyor No._____

NOTE: Property corners shown circled were located by actual survey. Bearings and distances shown in parenthesis are based on deed information.

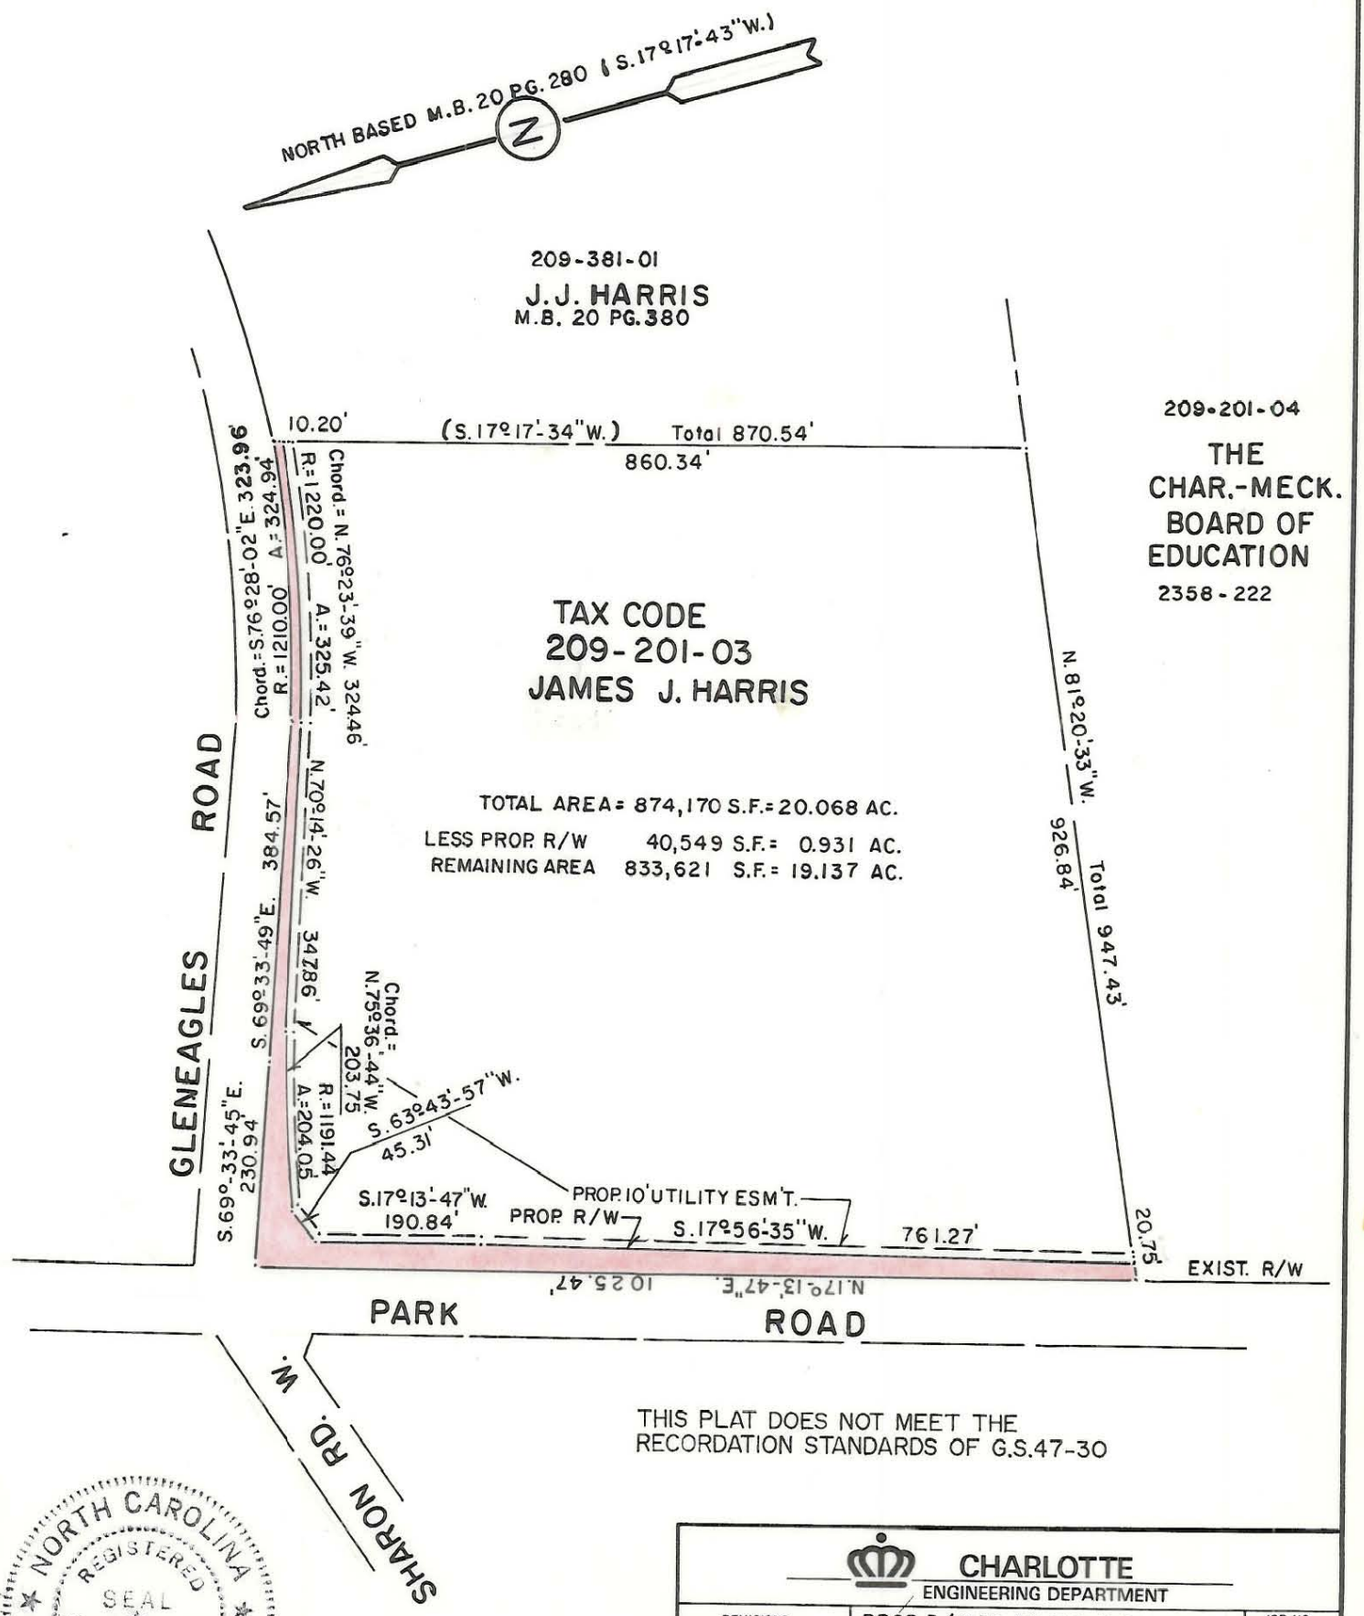

THIS PLAT DOES NOT MEET THE RECORDATION STANDARDS OF G.S.47-30

NORTH CAROLINA REGISTERED SEAL L-1482 LAND SURVEYOR RADFORD DENNIS SMITH

CHARLOTTE
ENGINEERING DEPARTMENT

REVISIONS	PROP. R/W TO BE ACQUIRED THE CITY OF CHARLOTTE	JOB NO. 512-87-296
		FILE NO.
DRAWN BY M.S.	PROPERTY OF JAMES J. HARRIS	SHEET 1
CHECKED BY		OF 1
Survey Supvr.	DATE 6/17/88 SCALE 1"=200'	

209-201-03